

STATE OF PALESTINE



MINISTRY OF EDUCATION

D.G. Building

PROJECT NAME

Public works contract for the
'Construction of Al-Bakri Green Girls' School
In Hebron

CIVIL DRAWINGS

Contracting Authority:



FUNDED BY:



Belgium

partner in development

Navision code: PSE22001-10075



Designed by Joint Venture

iproplan[®]

Planungsgesellschaft mbH
Consulting Engineers And Architects

مَدَار **مدار**

Consulting Engineers مهندسون إستشاريون

REGISTRATION No. 02

AL-BIREH - PALESTINE

TEL 02-2952022 / 2953145

E-mail: madar@madar-consulting.com

FAX 02-2406157

P.O.BOX 3559


APRIL, 2026



LIST OF STRUCTURAL DRAWINGS

SHEET #	SHEET NAME
S00	LIST OF STRUCTURAL DARWINGS
S01	GENERAL DESIGN DATA
S02	COLUMNS & AXIS LAYOUT PLAN
S03	FOUNDATION LAYOUT PLAN
S04	FOUNDATION & GROUND BEAMS PLAN
S05	COLUMNS DETAILS
S06	FOUNDATION DETAILS I
S07	FOUNDATION DETAILS II
S08	FOUNDATION DETAILS III
S09	FOUNDATION DETAILS IV
S10	FOUNDATION DETAILS V
S11	FOUNDATION DETAILS VI
S12	GROUND BEAM DETAILS I
S13	GROUND BEAM DETAILS II & STAIRCASE DETAILS
S14	BASEMENT FLOOR SLAB & GROUND BEAMS PLAN

S15	GROUND FLOOR SLAB
S16	FIRST FLOOR SLAB
S17	SECOND FLOOR SLAB
S18	STAIRCASE SLAB
S19	BEAMS DETAIL I
S20	BEAMS DETAIL II
S21	BEAMS DETAIL III
S22	BEAMS DETAIL IV
S23	BEAMS DETAIL V
S24	BEAMS DETAIL VI
S25	EXCAVATION SITE PLAN
S26	STR. SITE PLAN
S27	SECTIONS ON SITE

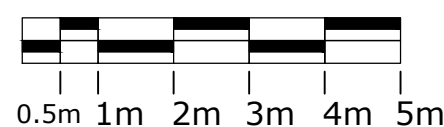

ISSUED FOR TENDERING

NOTES:-

- ALL DIMENSIONS ARE IN CM UNLESS NOTED OTHERWISE
- ALL LEVELS ARE IN M. UNLESS NOTED OTHERWISE
- EXTERNAL WALLS OF STONE AND CONCRETE 30 CM THICK
- ALUMINUM WINDOWS SLIDING TYPE 7000 OR EQUIVALENT
- FLOOR FINISH LEVEL IS 3 CM HIGHER THAN THE VERANDAS FINISHING LEVEL
- ALL WIN. HAVE STEEL PROTECTION

ملاحظات:

- تعزل النوافذ وبيوت الدرج عزلاً أفقياً وعمودياً بمواد وأبواب مقاومة للحريق وغير منفذة للدخان لمدة لا تقل عن 120 دقيقة.
- تهوية المراحيض تكون بواسطة مراوح شفط ميكانيكية

LEGEND

SECTION NUMBER
REFERENCE SHEET NUMBER

DETAIL NUMBER
REFERENCE SHEET NUMBER

FLOOR FINISH LEVEL
FLOOR CONCRETE LEVEL

LEVEL SIGN IN PLAN

WINDOW NUMBER
REFERENCE SHEET NUMBER

DOOR NUMBER
REFERENCE SHEET NUMBER

RC CONCRETE FOR COL.

RC CONCRETE FOR WALLS

CONCRETE

STONE WALL

HOLLOW BLOCKS

INSULATION MATERIAL

REVISIONS

No.	DESCRIPTION	DATE

OWNER: STATE OF PALESTINE

MINISTRY OF EDUCATION
D.G. BUILDINGS

Navision code: PSE22001-10075

CONTRACTING AUTHORITY: Enabel

FUNDED BY: Belgium partner in development

PROJECT NAME: Public works contract for the 'Construction of Al-Bakri Green Girls' School In Hebron
Navision Code: PSE22001-10075

SHEET NAME: 1st Basement

LOCATION: City: HEBRON BLOCK: 34425

GOVERNATE: HEBRON QUARTER/ LOCATION: AL-SHAABA

JOINT VENTURE

Planungsgesellschaft mbH
Consulting Engineers And Architects

مدرش
Consulting Engineers

DESIGNED	Arch. A. ZAGHA	SCALE	1:100
CHECKED	Arch. A. SAADEN	DATE	April 2026
APPROVED	Arch. A. ZAGHA	DRG. No.	S-00
DRAWN	AUTO CAD		

GENERAL DESIGN DATA

CONCRETE

CONCRETE CUBIC STRENGTH (15*15*15cm)

- A- FOR FOUNDATIONS-----300kg/cm²
- B- FOR BASEMENT WALLS, SHEAR WALLS & COLUMNS--300kg/cm²
- C- FOR SLABS, BEAMS, STAIRS-----300kg/cm²
- D- FOR BACKING STONE & PLANTED WALLS&-----300kg/cm²
FOR SLABS ON GRADE
- E- FOR RUBBLE CONCRETE -----300kg/cm²
- F- FOR BLINDING CONCRETE-----200kg/cm²

NOTE :- REFER TO STRUCTURAL NOTE CHAPTER (II CONCRETE) (S-02)

LOADS

1.GRAVITY


	20cm Slab
DEAD LOADS	4.10 kN/m ²

	LIVE LOADS
PUBLIC AREA	5 kN/m ²
OFFICES/Classes	3 kN/m ²
LIBRARY STORAGE	7 kN/m ²

	SUPER IMPOSED
OFFICES/OTHERS	4.80 kN/m ²

2.SEISMIC PARAMETER

SEISMIC PARAMETERS	Value
Ss	0.36
S1	0.10
TL	9
RISK CATEGORY	III
SOIL CLASSIFICATION	SB
SDC	B
R	5
Ω	3
CD	4.5

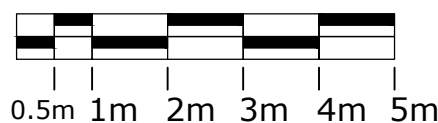

FOUNDATIONS

- 1- FOUNDATIONS & COLUMNS CAN HOLD 4 FLOORS ABOVE BASEMENT LEVEL
(1 BASEMENTS, GF, 3 TYPICAL FLOORS & STAIRCASE.)
- 2- THE SOIL IS CLASSIFIED AS SOFT ROCK
- 3- BEARING CAPACITY IS ESTIMATED TO BE 3.5 kg/cm²
- 4- SITE INVESTIGATION REPORT PREPARED BY GMT

REINFORCEMENT

- 1- MIN. YEILED STRENGTH OF STEEL IS TO BE 420MPa
- 2- ORIGINAL OR EQUIVALENT BARS RANG AMONG 10-32mm
- 3- CONTRACTOR SHALL SUBMIT DETAILED SHOP DRAWINGS
UNLESS OTHERWISE SHOWN, BAR BENDS, LAP SPLICES
REINFORCEMENT DETAILS SHALL CONFORM TO
ACI DETAILING MANUAL.
- 4- ALL GENERAL STRUCTURAL DETAILS SHALL BE APPLIED
OTHERWISE IS INDICATED

st= STIRRUPS
SOG= SLAB ON GRADE
T= TOP BARS
B= BOTTOM BARS
U= U SHAPED BARS
Ø= HIGH YIELD BARS

T- 4 Ø20(6.00) /20cm
SPACING IN CM
BAR LENGTH IN M
BAR DIAMETER IN MM
NUMBER OF BARS
CONFIGURATION

CONCRETE PROTECTION

- 1-UNLESS OTHERWISE INDICATED ON DRAWINGS, THE CLEAR COVER FROM
FACE OF CONCRETE TO REINFORCEMENT SHALL BE AS FOLLOWS:
- A-FOOTINGS -----75 mm
- B-ALL SUB-STRUCTURE MEMBERS-----50 mm
- C-DROP BEAMS & COLUMNS -----40 mm
- D-ALL WALLS, BEAMS SLABS IN SUPERSTRUCTURES- 30 mm


NOTES:-

- ALL DIMENSIONS ARE IN CM UNLESS NOTED OTHERWISE
- ALL LEVELS ARE IN M. UNLESS NOTED OTHERWISE
- EXTERNAL WALLS OF STONE AND CONCRETE 30 CM THICK
- ALUMINUM WINDOWS SLIDING TYPE 7000 OR EQUIVALENT
- FLOOR FINISH LEVEL IS 3 CM HIGHER THAN THE VERANDAS FINISHING LEVEL
- ALL WIN. HAVE STEEL PROTECTION

ملاحظات:

تعزل المناور وبيوت الدرج عزلاً
افقياً وعمودياً بمواد وأبواب مقاومة
للحريق وغير منفذة للدخان لمدة
لا تقل عن 120 دقيقة.
تهوية المراحيض تكون بواسطة
مراوح شفط ميكانيكية

LEGEND

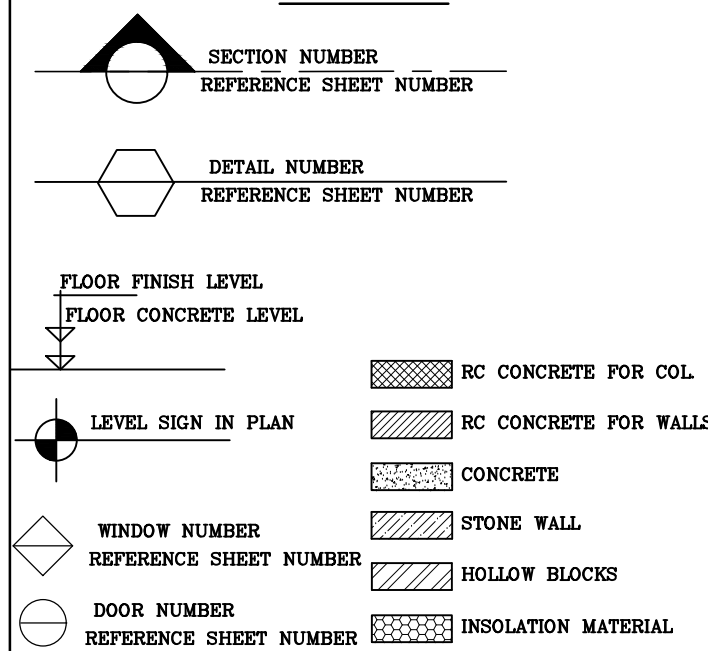

REVISIONS

No.	DESCRIPTION	DATE

OWNER: STATE OF PALESTINE
MINISTRY OF EDUCATION
D.G. BUILDINGS

Navision code: PSE22001-10075
CONTRACTING AUTHORITY:

Enabel

FUNDED BY:
Belgium
partner in development

PROJECT NAME:
Public works contract for the
'Construction of Al-Bakri Green Girls' School
In Hebron
Navision Code: PSE22001-10075


SHEET NAME:
1st Basement

LOCATION:
City: HEBRON GOVERNATE: HEBRON
BLOCK: 34425 PLOT NO:232 QUARTER/ LOCATION: AL-SHAABA

JOINT VENTURE
iproplan®
Planungsgesellschaft mbH
Consulting Engineers And Architects
مهندسون إستشاريون
Tél: 06 9566000 / 06 9566001 - Palestine Fax: 06 9566007
E-mail: iproplan@iproplan-consulting.com P.O.BOX 5059

DESIGNED	Arch. A. ZAGHA	SCALE	1:100
CHECKED	Arch. A. SAADEN	DATE	April 2026
APPROVED	Arch. A. ZAGHA	DRG. No.	S-01
DRAWN	AUTO CAD		

ISSUED FOR TENDERING

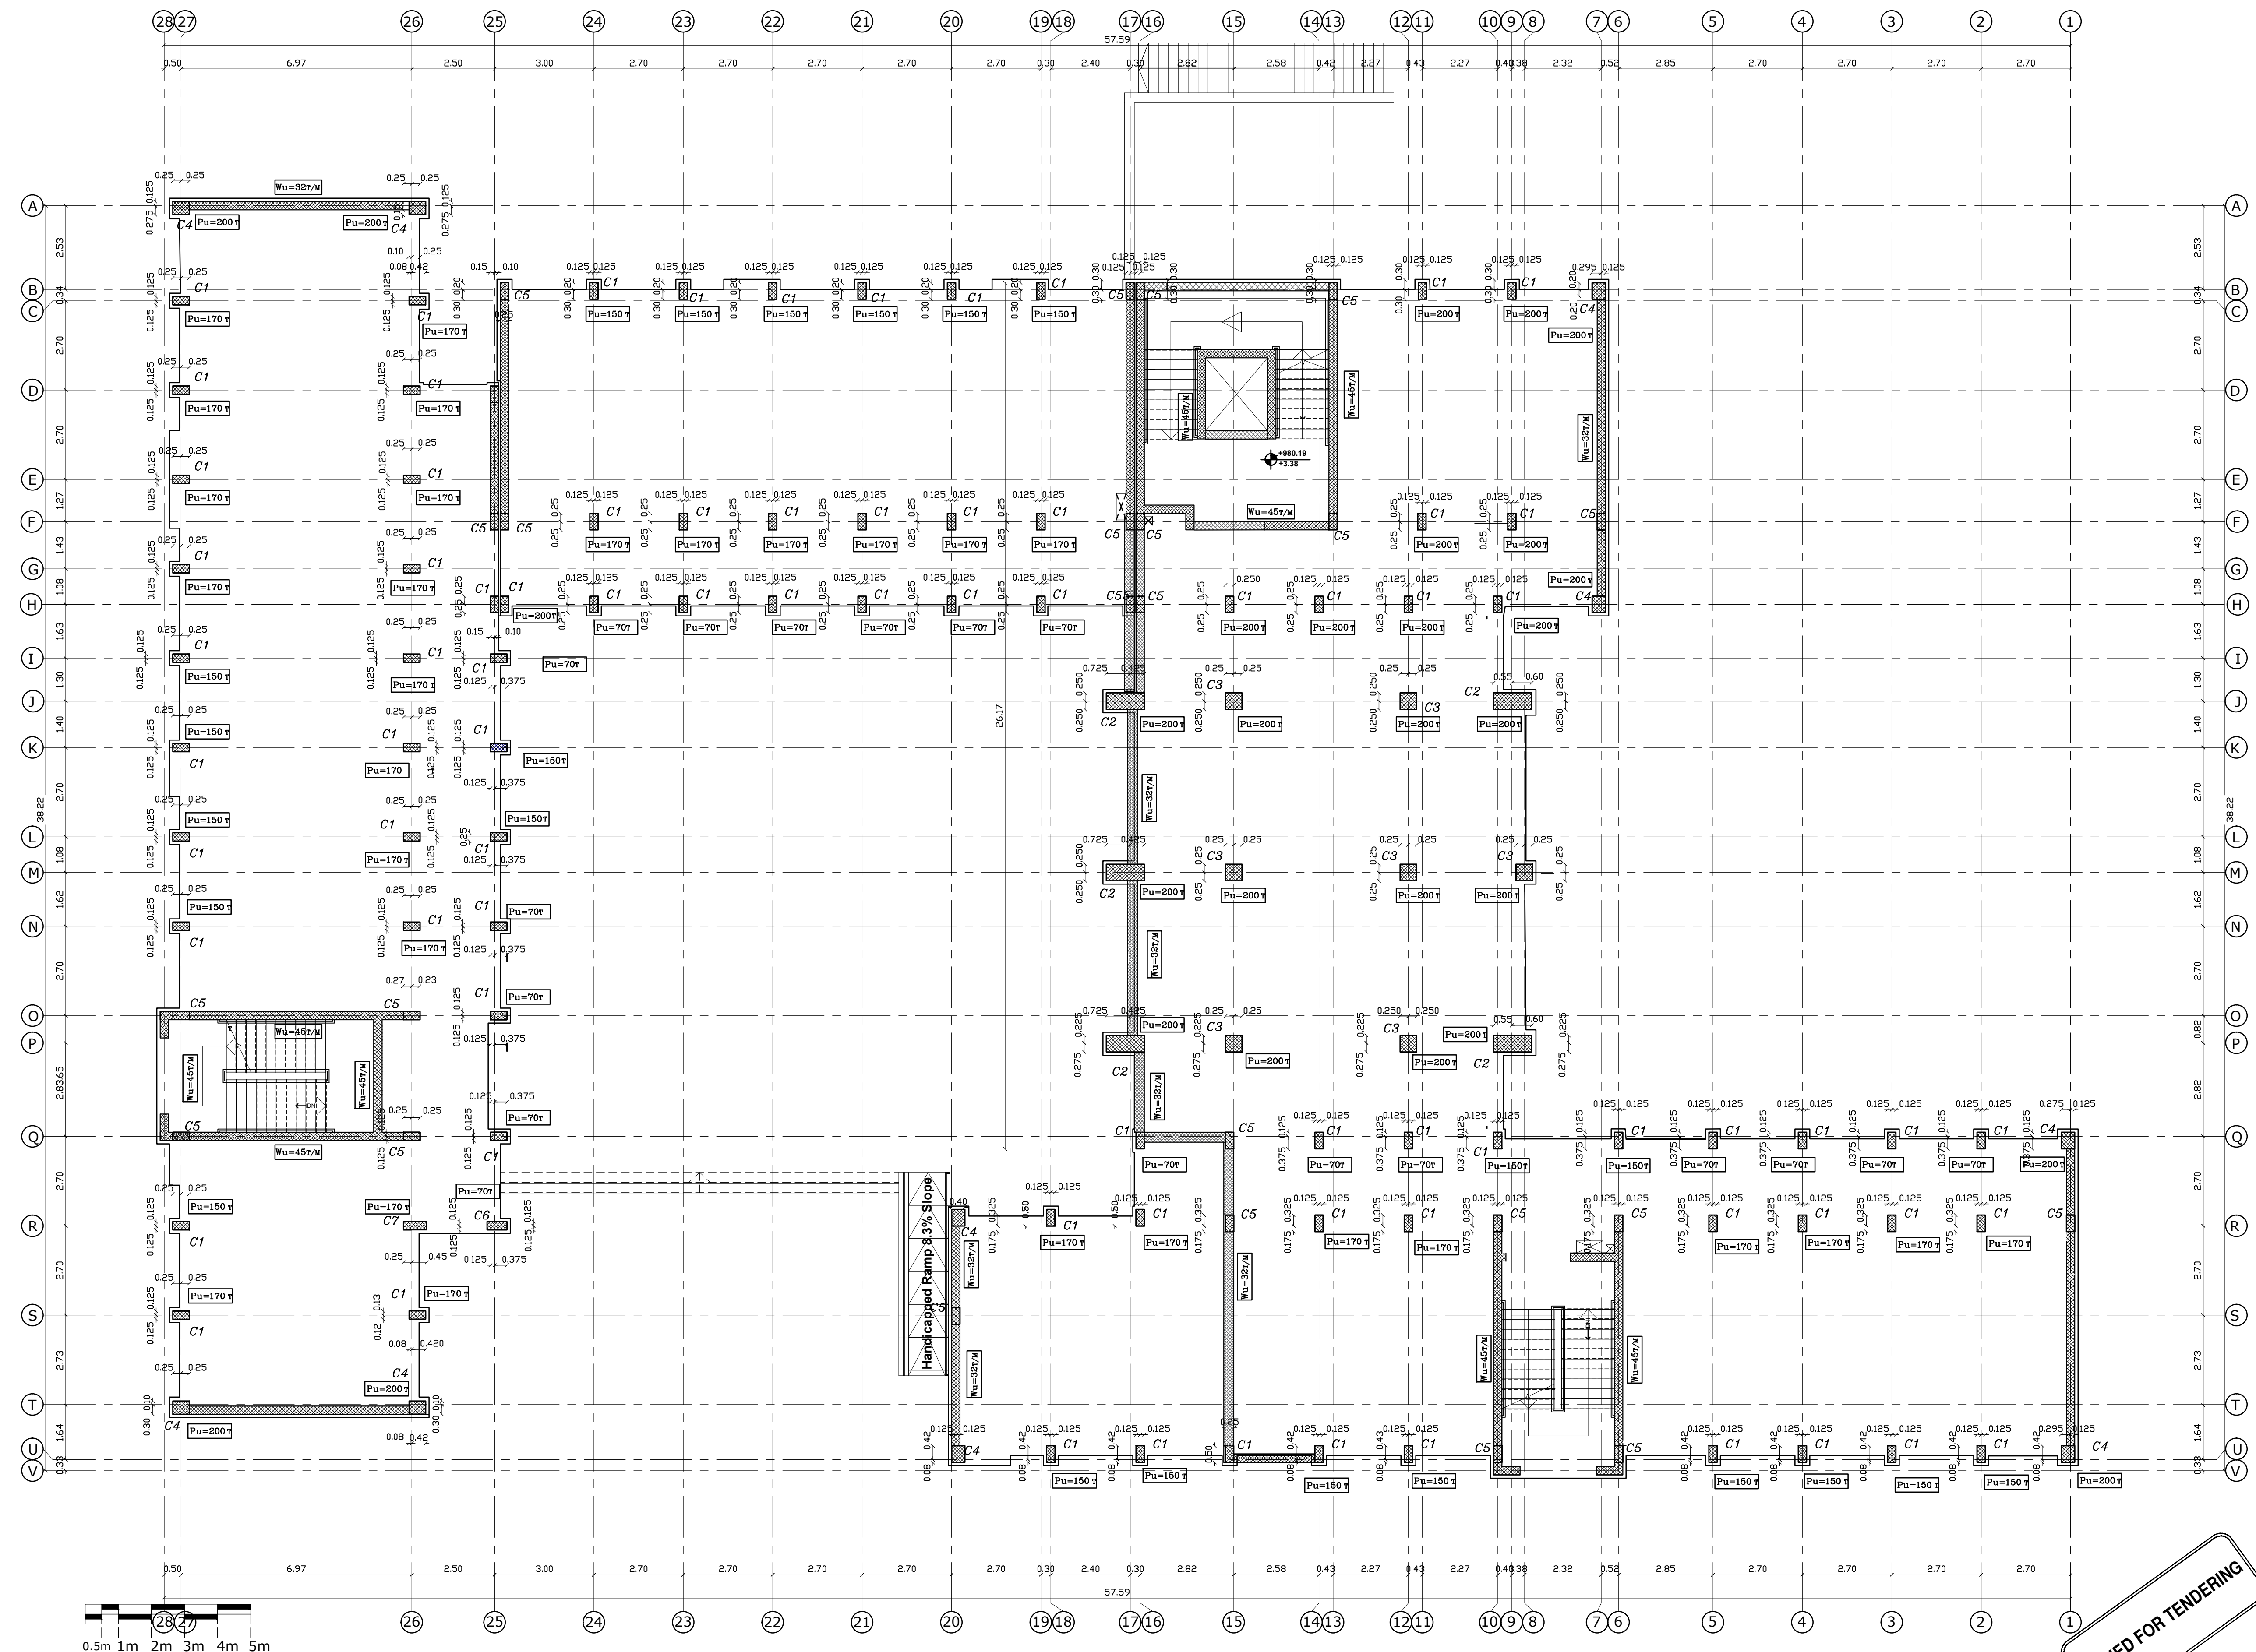

NOTES:-

- ALL DIMENSIONS ARE IN CM UNLESS NOTED OTHERWISE
- ALL LEVELS ARE IN M. UNLESS NOTED OTHERWISE
- EXTERNAL WALLS OF STONE AND CONCRETE 30 CM THICK
- ALUMINUM WINDOWS SLIDING TYPE 7000 OR EQUIVALENT
- FLOOR FINISH LEVEL IS 3 CM HIGHER THAN THE VERANDAS FINISHING LEVEL
- ALL WIN. HAVE STEEL PROTECTION

ملاحظات:

تعزل النوافذ وبيوت الدرج عزلاً
انقبياً وعزلها بمواد وأبواب مقفولة
للحريق وغير منفذة للتلخخ لمدة
لا تقل عن 120 دقيقة.
تهوية المراحيض تكون بواسطة
مراوح شفط ميكانيكية

LEGEND

SECTION NUMBER
REFERENCE SHEET NUMBER

DETAIL NUMBER
REFERENCE SHEET NUMBER

FLOOR FINISH LEVEL
FLOOR CONCRETE LEVEL

LEVEL SIGN IN PLAN

WINDOW NUMBER
REFERENCE SHEET NUMBER

DOOR NUMBER
REFERENCE SHEET NUMBER

RC CONCRETE FOR COL.

RC CONCRETE FOR WALLS

CONCRETE

STONE WALL

HOLLOW BLOCKS

INSULATION MATERIAL

REVISIONS

No.	DESCRIPTION	DATE

OWNER: STATE OF PALESTINE

MINISTRY OF EDUCATION
D.G. BUILDINGS

Navision code: PSE22001-10075

CONTRACTING AUTHORITY:

Enabel

FUNDED BY:

Belgium
partner in development

PROJECT NAME:

Public works contract for the
'Construction of Al-Bakri Green Girls' School
In Hebron

Navision Code: PSE22001-10075

SHEET NAME:

COLUMN AXIS PLAN

LOCATION:

City: HEBRON GOVERNATE: HEBRON

BLOCK: 34425 PLOT NO:232 QUARTER/ LOCATION: AL-SHAABA


JOINT VENTURE

iproplan
Planungsgesellschaft mbH
Consulting Engineers And Architects

مهندسون إستشاريون
مهندسين
Tb. 06-060000 (06-060000) - PSE22001-10075
Email: iproplan@iproplan.com P.O. BOX 3600

DESIGNED	Arch. A. ZAGHA	SCALE	1:100
CHECKED	Arch. A. SAADEN	DATE	April 2026
APPROVED	Arch. A. ZAGHA	DRG. No.	S-02
DRAWN	AUTO CAD		

ISSUED FOR TENDERING

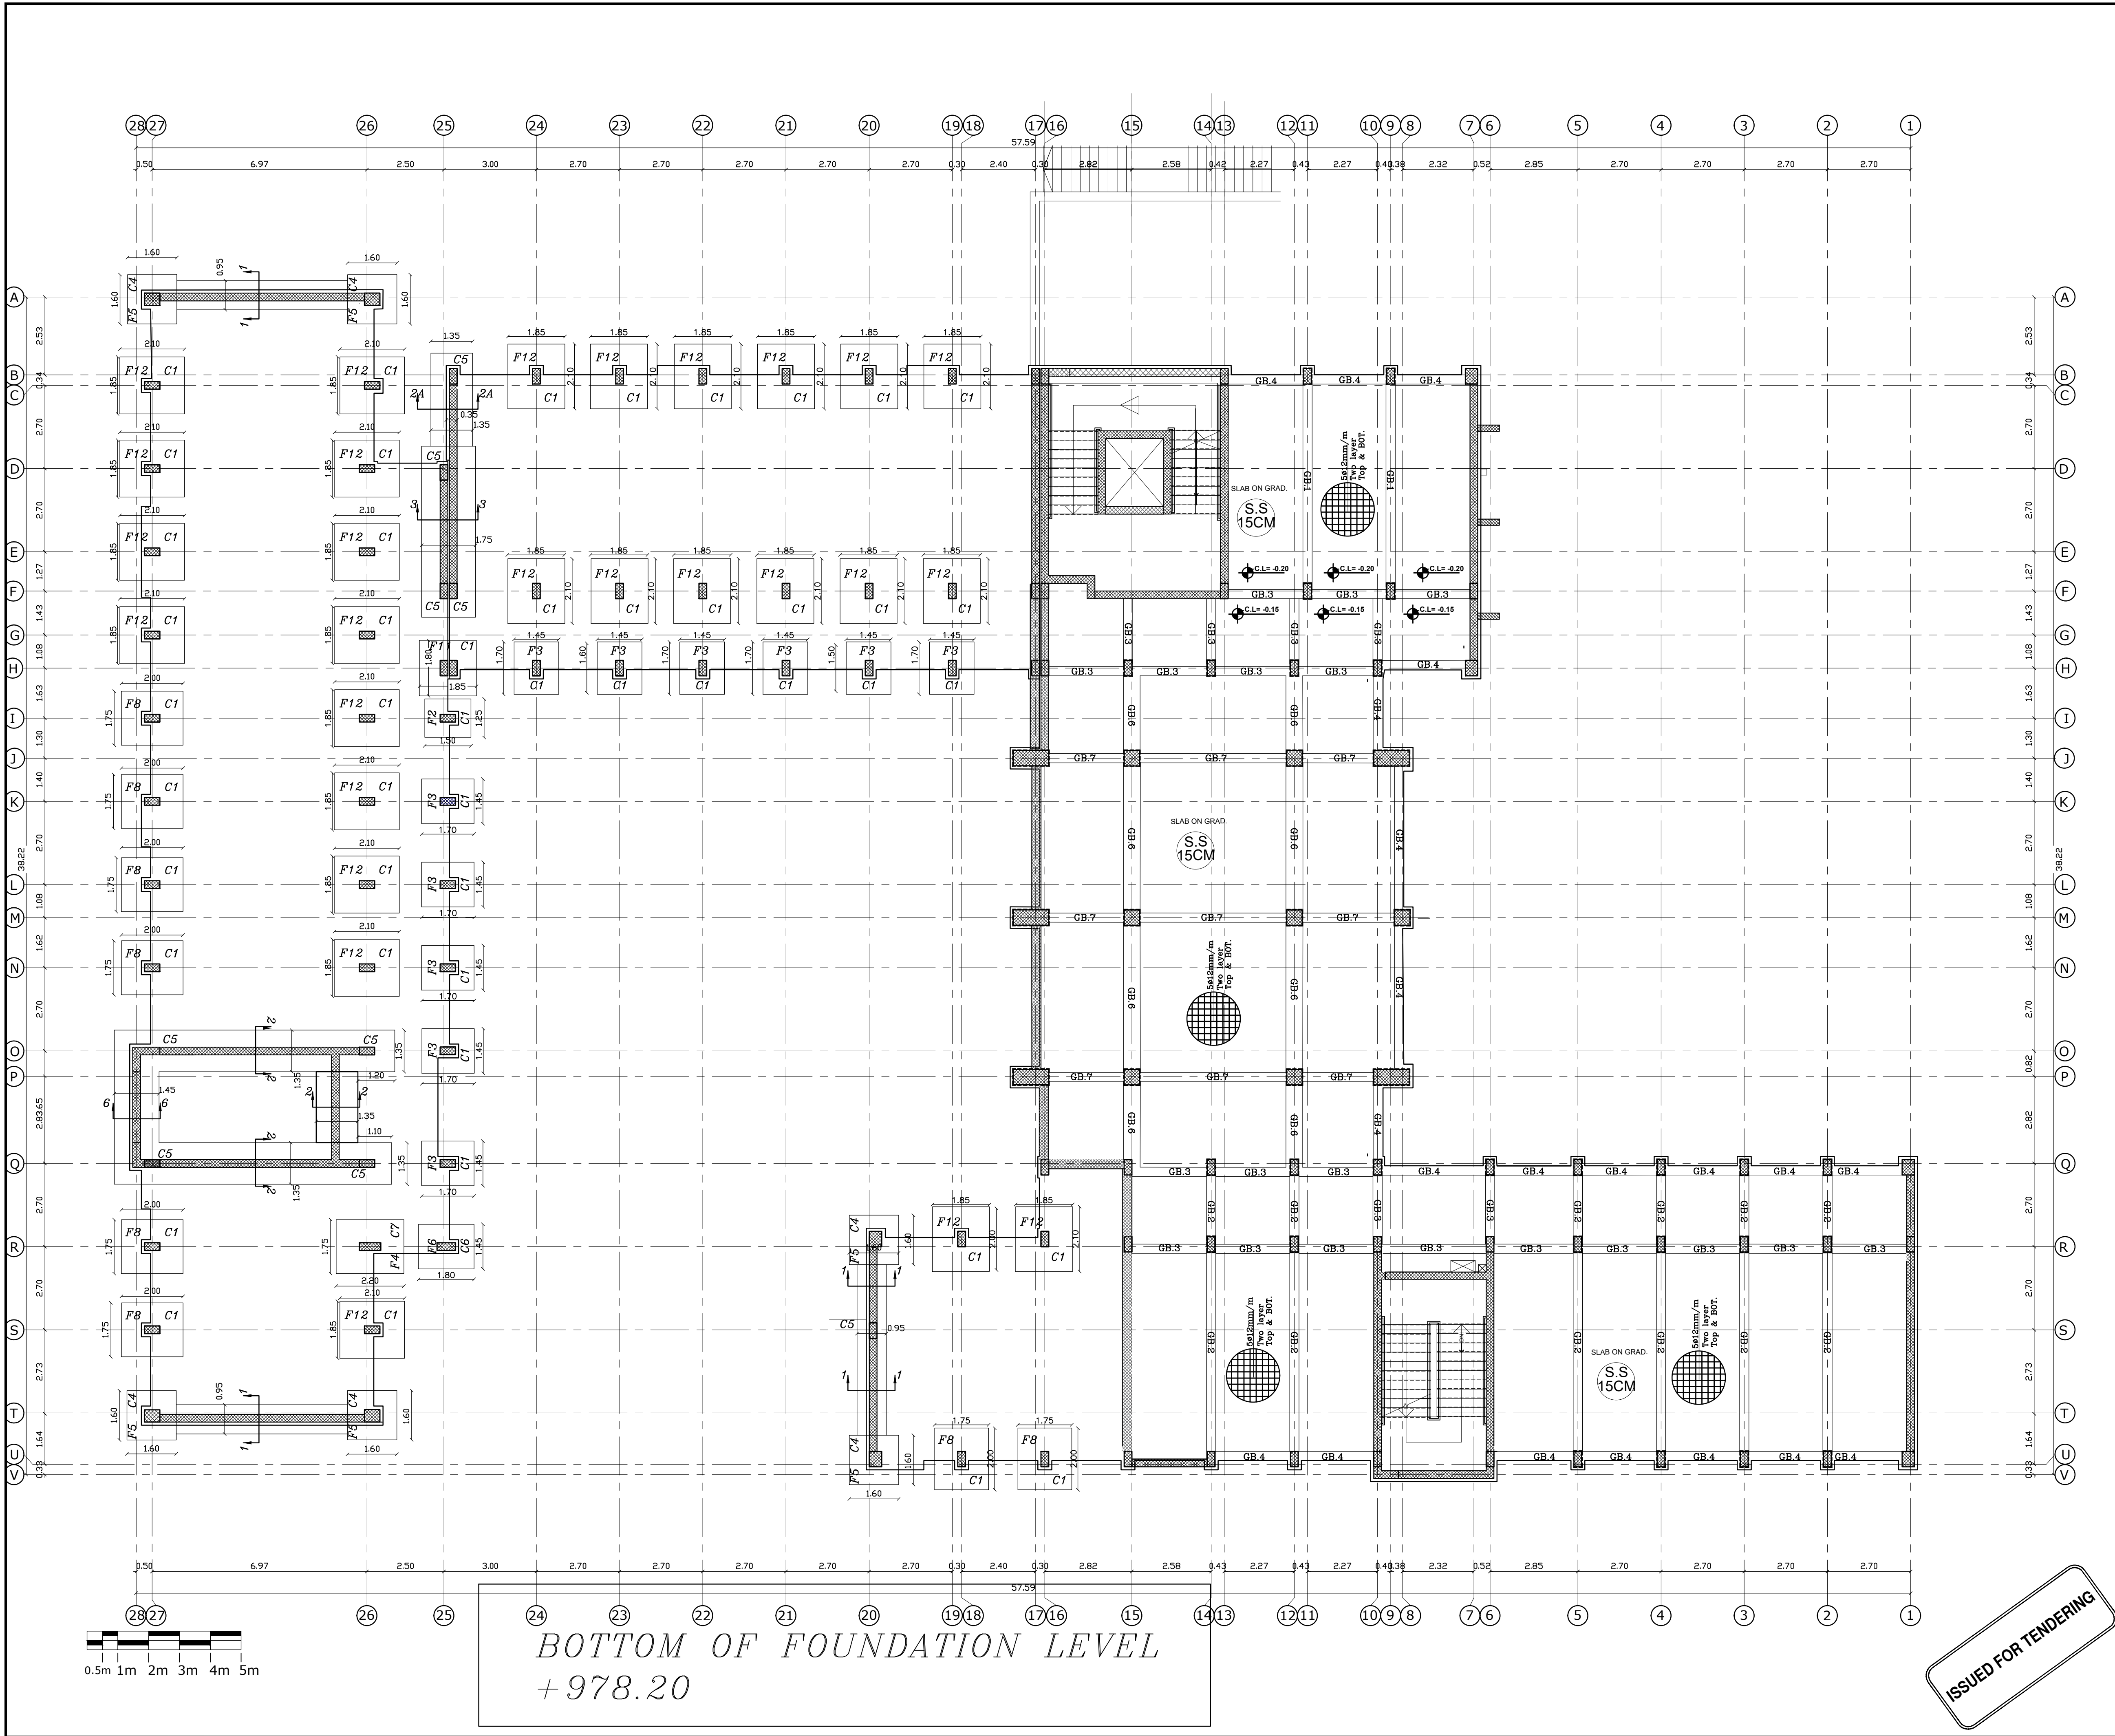

NOTES:-

- ALL DIMENSIONS ARE IN CM UNLESS NOTED OTHERWISE
- ALL LEVELS ARE IN M. UNLESS NOTED OTHERWISE
- EXTERNAL WALLS OF STONE AND CONCRETE 30 CM THICK
- ALUMINUM WINDOWS SLIDING TYPE 7000 OR EQUIVALENT
- FLOOR FINISH LEVEL IS 3 CM HIGHER THAN THE VERANDAS FINISHING LEVEL
- ALL WIN. HAVE STEEL PROTECTION

ملاحظات:

تعزل المناور وبيوت الدرج عزلاً
انغياً وعولياً بمواد وأبواب مقفولة
للحريق وغير منفذة للدخان لمدة
لا تقل عن 120 دقيقة.
تهوية المراحيض تكون بواسطة
مراوح شفط ميكانيكية

LEGEND

- SECTION NUMBER
REFERENCE SHEET NUMBER
- DETAIL NUMBER
REFERENCE SHEET NUMBER
- FLOOR FINISH LEVEL
FLOOR CONCRETE LEVEL
- LEVEL SIGN IN PLAN
- WINDOW NUMBER
REFERENCE SHEET NUMBER
- DOOR NUMBER
REFERENCE SHEET NUMBER
- RC CONCRETE FOR COL.
- RC CONCRETE FOR WALLS
- CONCRETE
- STONE WALL
- HOLLOW BLOCKS
- INSULATION MATERIAL

REVISIONS

No.	DESCRIPTION	DATE

OWNER: STATE OF PALESTINE



MINISTRY OF EDUCATION
D.G. BUILDINGS

Navision code: PSE22001-10075

CONTRACTING AUTHORITY:

Enabel

FUNDED BY:

Belgium
partner in development

PROJECT NAME:

Public works contract for the
'Construction of Al-Bakri Green Girls' School
In Hebron

Navision Code: PSE22001-10075

SHEET NAME:

GROUND BEAM & FOUNDATION PLAN

LOCATION:


City: HEBRON GOVERNATE: HEBRON
BLOCK: 34425 PLOT NO:232 QUARTER/ LOCATION: AL-SHAABA

JOINT VENTURE


iproplan
Planungsgesellschaft mbH
Consulting Engineers And Architects

مهندسون إستشاريون
مهندسون إستشاريون
Tel: 06-98888888 - 06-98888888
Email: info@iproplan.com P.O. BOX 5000


DESIGNED	Arch. A. ZAGHA	SCALE	1:100
CHECKED	Arch. A. SAADEN	DATE	April 2026
APPROVED	Arch. A. ZAGHA	DRG. No.	S-04
DRAWN	AUTO CAD		

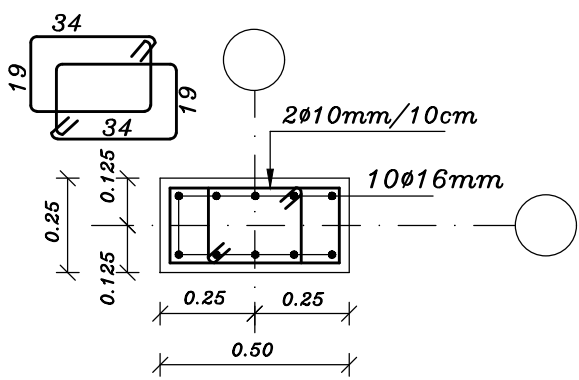


SECTION IN COL. (C1)
SCALE 1:20

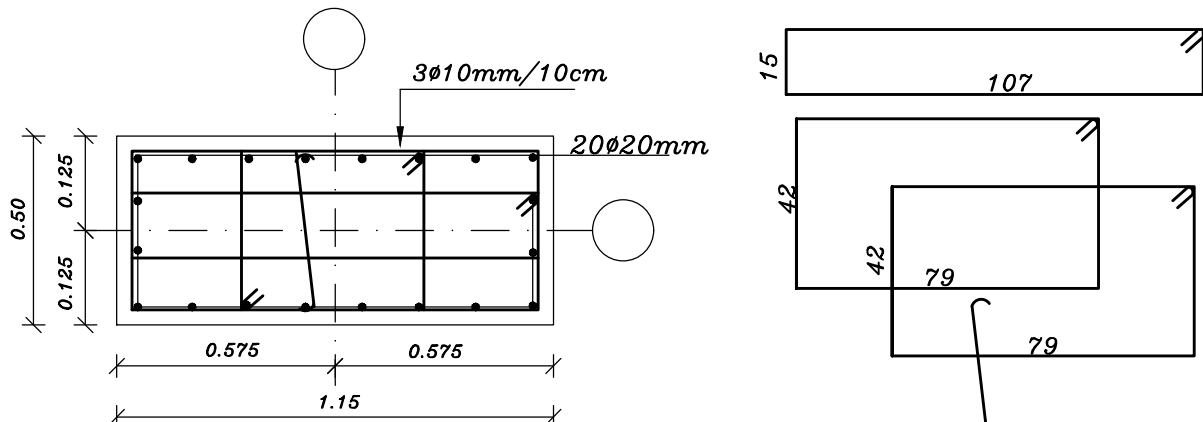


SECTION IN COL. (C2)
SCALE 1:20

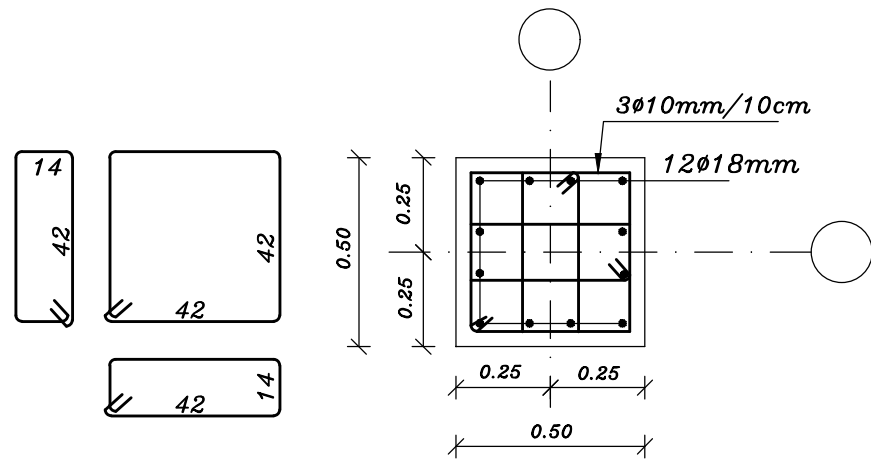


SECTION IN COL. (C3)
SCALE 1:20

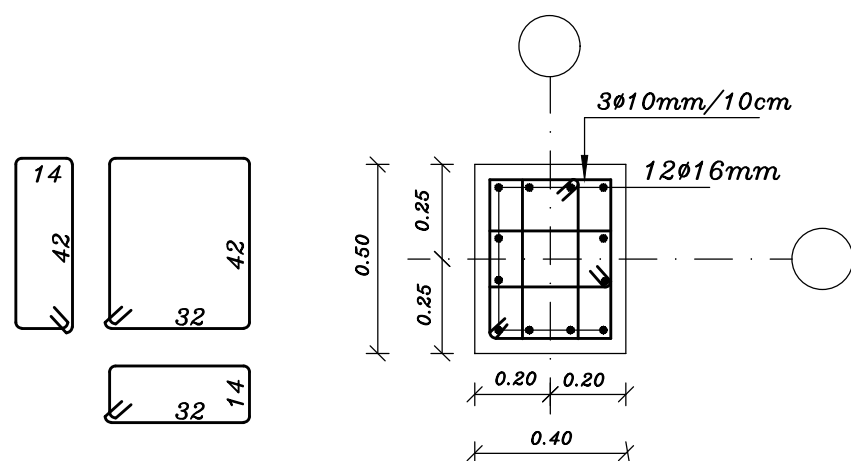


SECTION IN COL. (C4)
SCALE 1:20

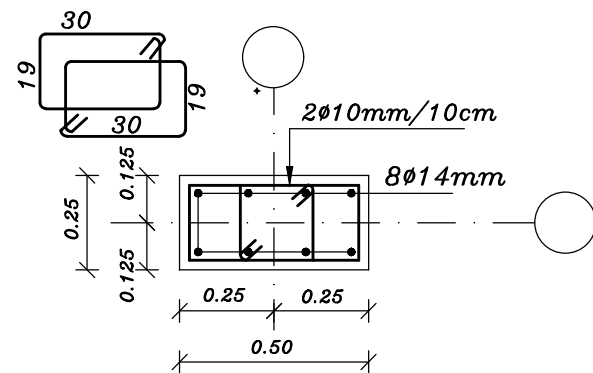


SECTION IN COL. (C5)
SCALE 1:20

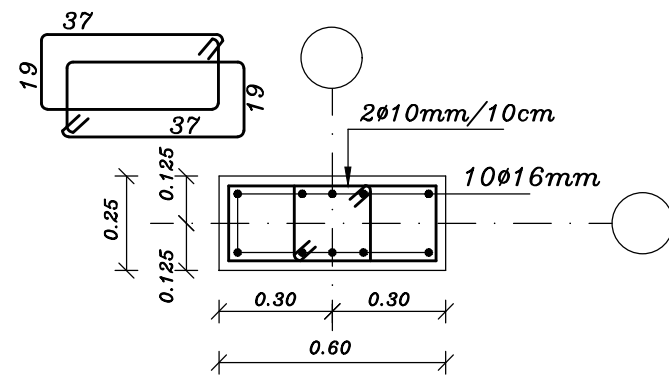


SECTION IN COL. (C6)
SCALE 1:20

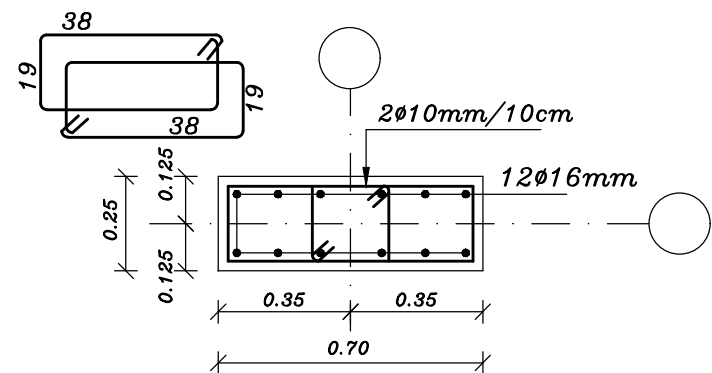

SECTION IN COL. (C7)
SCALE 1:20

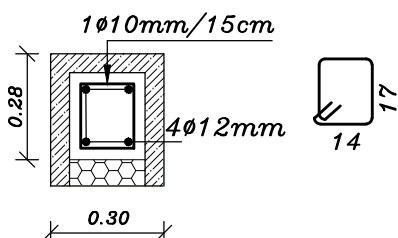


SECTION IN STONE COL. (PC1)
SCALE 1:20

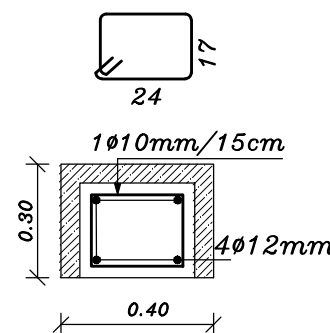

SECTION IN STONE COL. (PC2)
SCALE 1:20

DETAILS OF PLANTED COLUMN IN SLAB

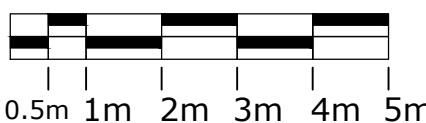

ISSUED FOR TENDERING

NOTES:-

- ALL DIMENSIONS ARE IN CM UNLESS NOTED OTHERWISE
- ALL LEVELS ARE IN M. UNLESS NOTED OTHERWISE
- EXTERNAL WALLS OF STONE AND CONCRETE 30 CM THICK
- ALUMINUM WINDOWS SLIDING TYPE 7000 OR EQUIVALENT
- FLOOR FINISH LEVEL IS 3 CM HIGHER THAN THE VERANDAS FINISHING LEVEL
- ALL WIN. HAVE STEEL PROTECTION

ملاحظات:

تعزل النوافذ وبيوت الدرج عزلاً
افقياً وعمودياً بمواد وأبواب مقاومة
للحريق وغير منفذة للدخان لمدة
لا تقل عن 120 دقيقة.
تهوية المراحيض تكون بواسطة
مراوح شفط ميكانيكية

LEGEND

	SECTION NUMBER REFERENCE SHEET NUMBER
	DETAIL NUMBER REFERENCE SHEET NUMBER
	FLOOR FINISH LEVEL FLOOR CONCRETE LEVEL
	LEVEL SIGN IN PLAN
	WINDOW NUMBER REFERENCE SHEET NUMBER
	DOOR NUMBER REFERENCE SHEET NUMBER
	RC CONCRETE FOR COL
	RC CONCRETE FOR WALLS
	CONCRETE
	STONE WALL
	HOLLOW BLOCKS
	INSULATION MATERIAL

REVISIONS

No.	DESCRIPTION	DATE

OWNER: STATE OF PALESTINE

MINISTRY OF EDUCATION
D.G. BUILDINGS

Navision code: PSE22001-10075

CONTRACTING AUTHORITY:

Enabel

FUNDED BY:

Belgium
partner in development

PROJECT NAME:

Public works contract for the
'Construction of Al-Bakri Green Girls' School
In Hebron
Navision Code: PSE22001-10075

SHEET NAME:

COLUMNS DETAILS

LOCATION:

City: HEBRON GOVERNATE: HEBRON


BLOCK: 34425 PLOT NO:232 QUARTER/ LOCATION: AL-SHAABA

JOINT VENTURE


iproplan
Planungsgesellschaft mbH
Consulting Engineers And Architects

مهندسون | مستشارون
مهندسون | مستشارون
Tel: 06-9886600 / 06-9886601 / 06-9886602 / 06-9886603
E-mail: iproplan@iproplan.com P.O. BOX 3088


DESIGNED	Arch. A. ZAGHA	SCALE	1:100
CHECKED	Arch. A. SAADEN	DATE	April 2026
APPROVED	Arch. A. ZAGHA	DRG. No.	S-05
DRAWN	AUTO CAD		

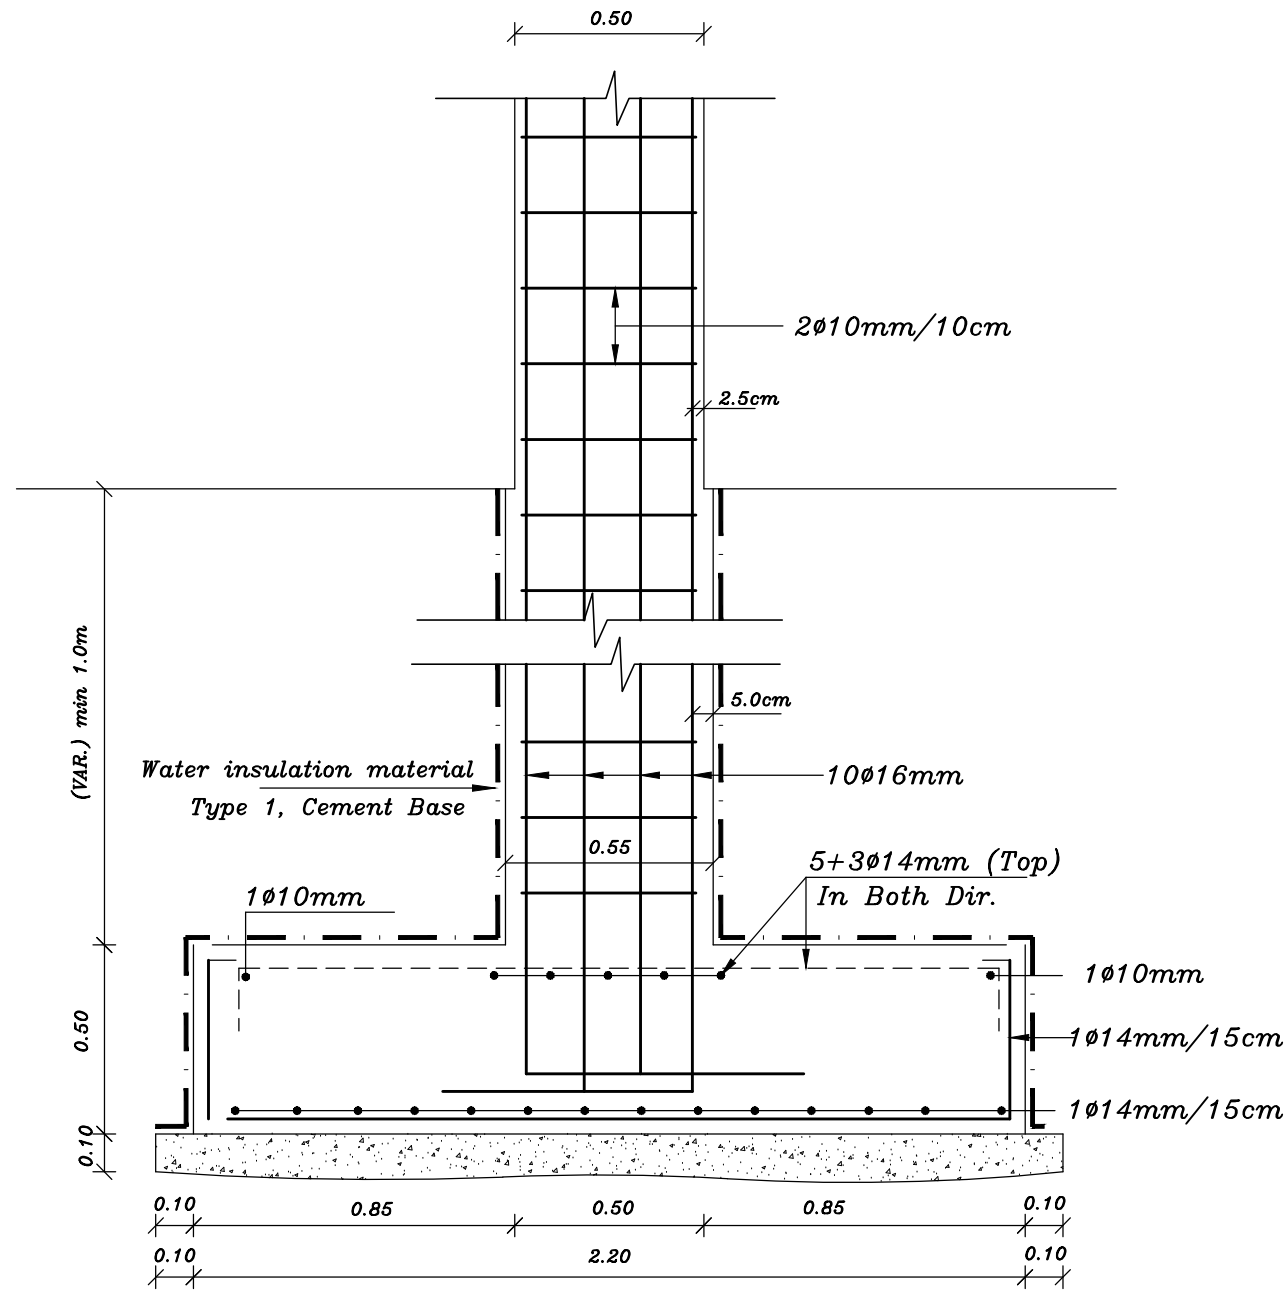


SECTION IN (F1 , C1)
SCALE 1:20

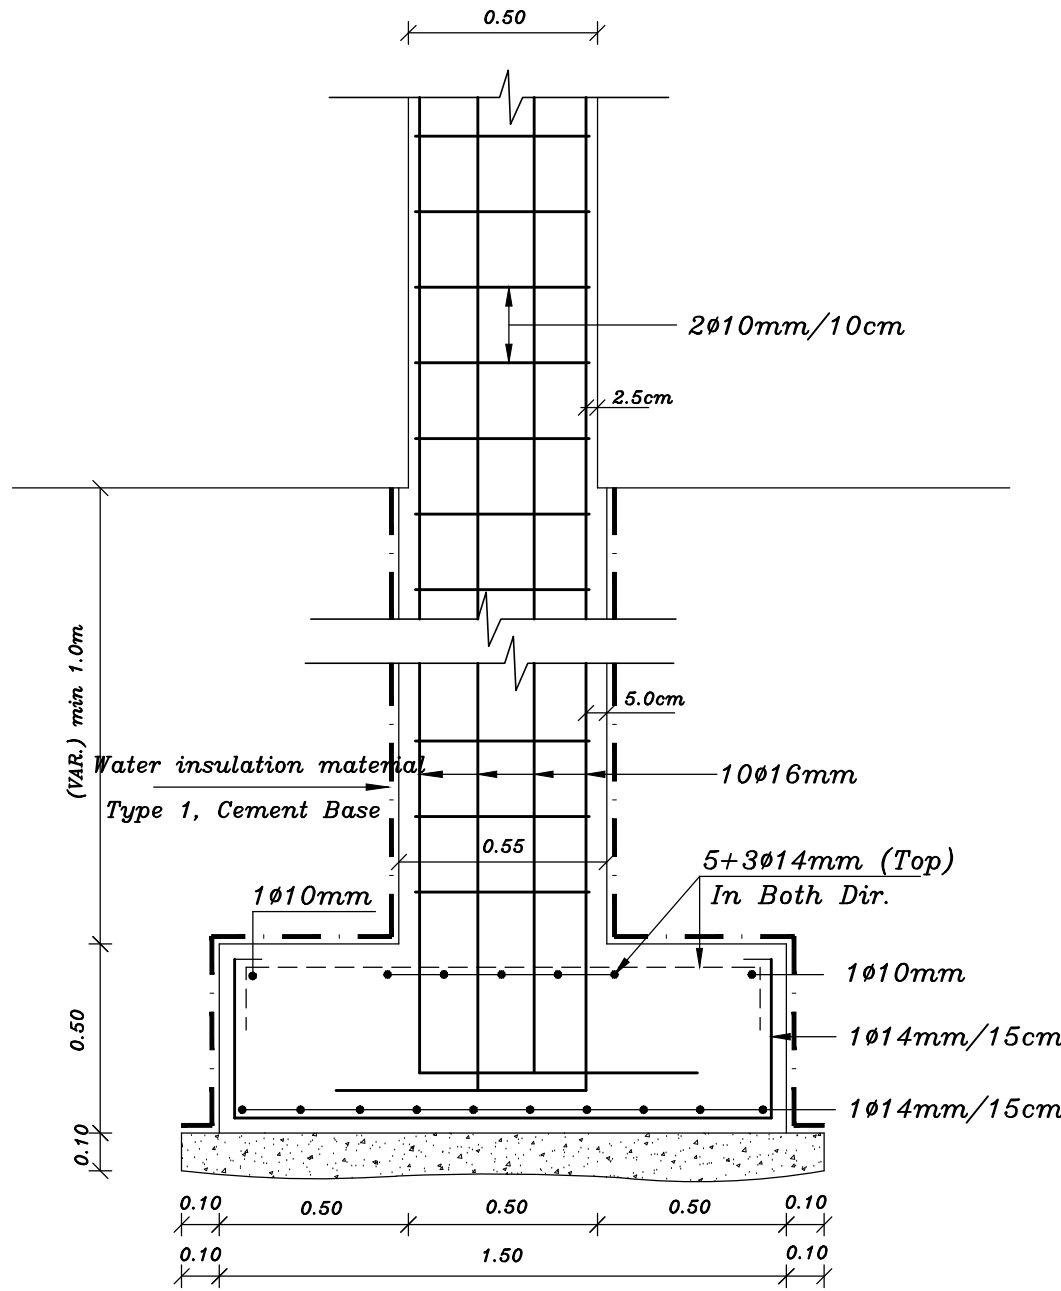


SECTION IN (F2 , C1)
SCALE 1:20

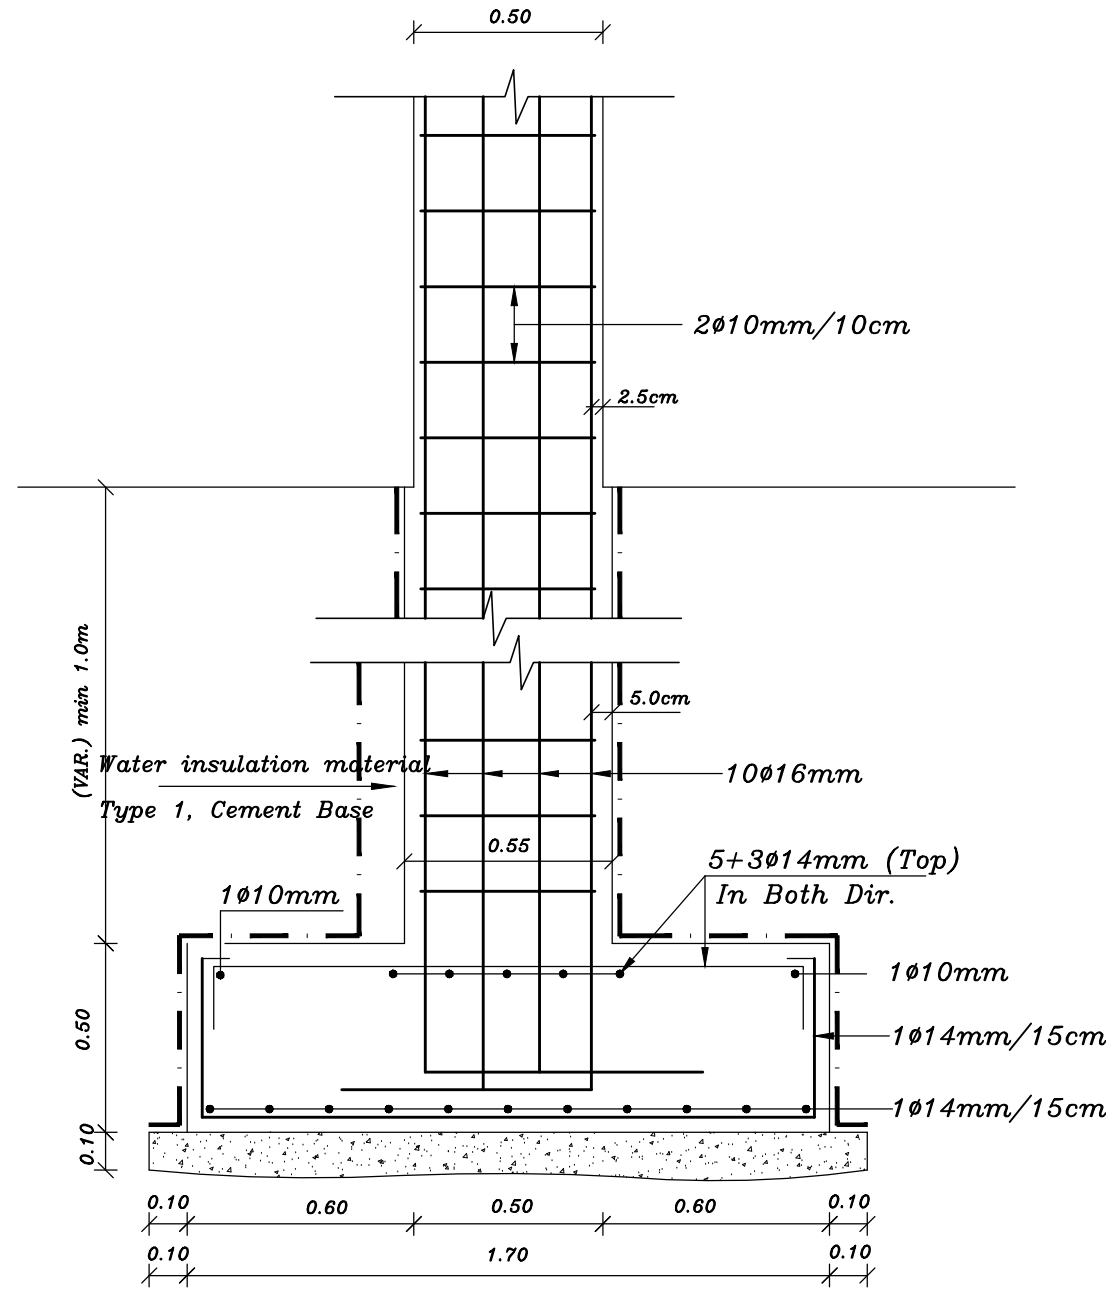


SECTION IN (F3 , C1)
SCALE 1:20

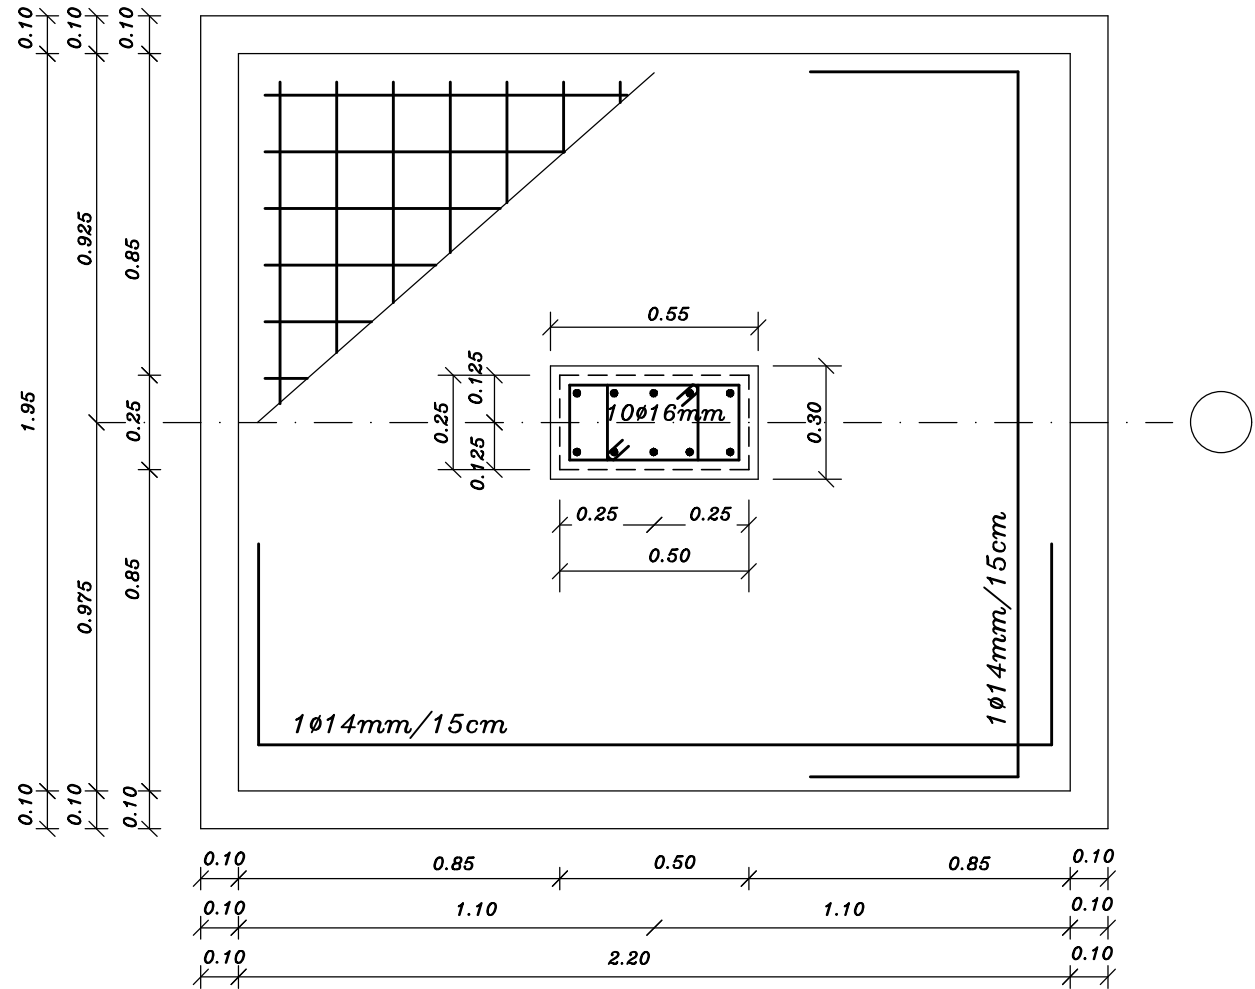


DETAIL OF (F1 , C1)
SCALE 1:20

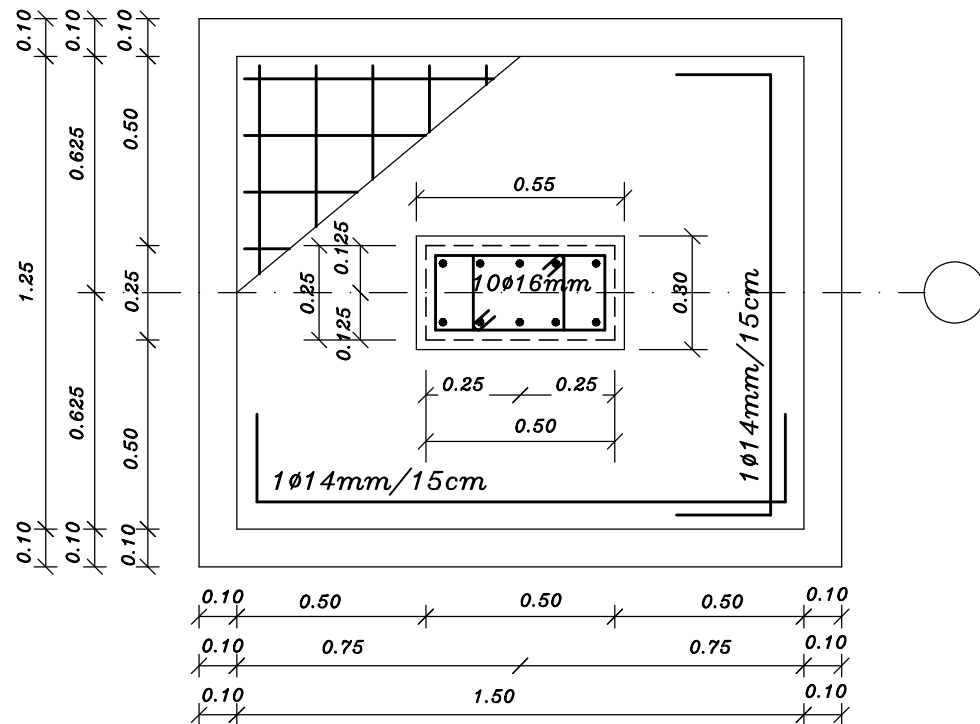

DETAIL OF (F2 , C1)
SCALE 1:20

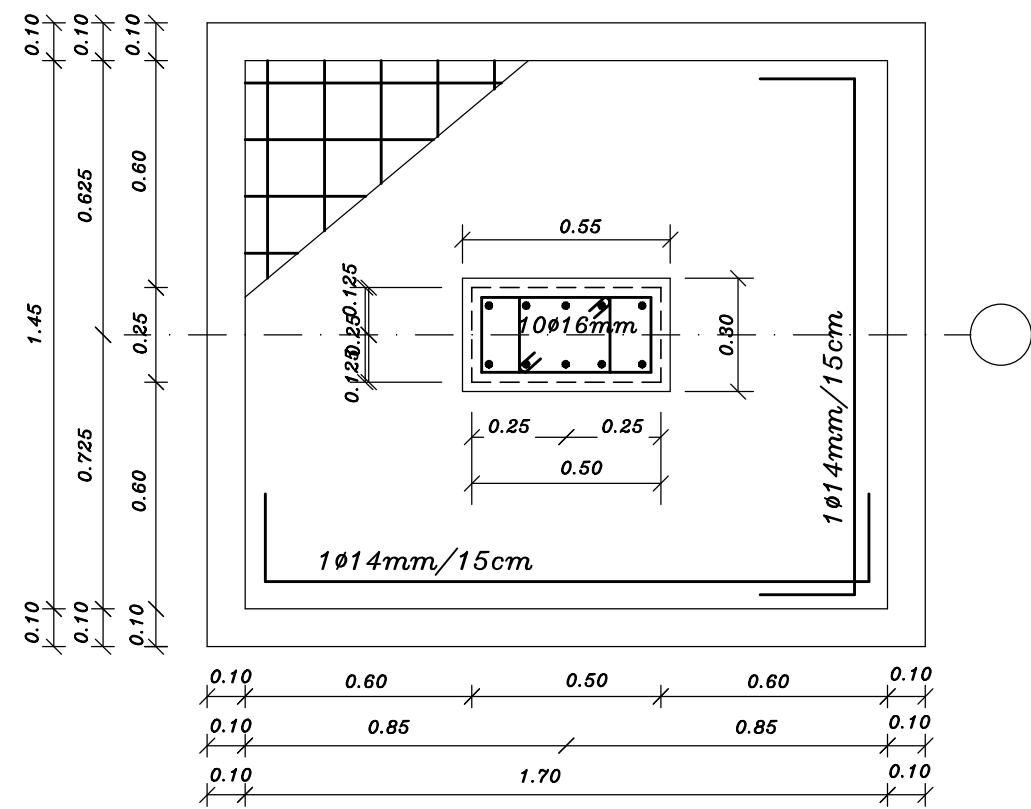

DETAIL OF (F3 , C1)
SCALE 1:20

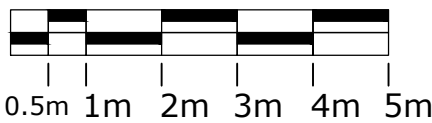

NOTES:-

- ALL DIMENSIONS ARE IN CM UNLESS NOTED OTHERWISE
- ALL LEVELS ARE IN M. UNLESS NOTED OTHERWISE
- EXTERNAL WALLS OF STONE AND CONCRETE 30 CM THICK
- ALUMINUM WINDOWS SLIDING TYPE 7000 OR EQUIVALENT
- FLOOR FINISH LEVEL IS 3 CM HIGHER THAN THE VERANDAS FINISHING LEVEL
- ALL WIN. HAVE STEEL PROTECTION

ملاحظات:

تعزل المناور وبيوت الدرج عزلاً
افقياً وعمودياً بمواد وأبواب مقاومة
للحريق وغير منفذة للدخان لمدة
لا تقل عن 120 دقيقة.
تهوية المراحيض تكون بواسطة
مراوح شفط ميكانيكية

LEGEND

	SECTION NUMBER REFERENCE SHEET NUMBER
	DETAIL NUMBER REFERENCE SHEET NUMBER
	FLOOR FINISH LEVEL FLOOR CONCRETE LEVEL
	LEVEL SIGN IN PLAN
	WINDOW NUMBER REFERENCE SHEET NUMBER
	DOOR NUMBER REFERENCE SHEET NUMBER
	RC CONCRETE FOR COL.
	RC CONCRETE FOR WALLS
	CONCRETE
	STONE WALL
	HOLLOW BLOCKS
	INSULATION MATERIAL

REVISIONS

No.	DESCRIPTION	DATE

OWNER: STATE OF PALESTINE



MINISTRY OF EDUCATION
D.G. BUILDINGS

Navision code: PSE22001-10075

CONTRACTING AUTHORITY:

Enabel

FUNDED BY:

Belgium
partner in development

PROJECT NAME:

Public works contract for the
'Construction of Al-Bakri Green Girls' School
In Hebron
Navision Code: PSE22001-10075

SHEET NAME:

FOUNDATION DETAILS I

LOCATION:

City: HEBRON GOVERNATE: HEBRON
BLOCK: 34425 PLOT NO:232 QUARTER/ LOCATION: AL-SHAABA

JOINT VENTURE

iproplan®
Planungsgesellschaft mbH
Consulting Engineers And Architects

مهندسون إستشاريون
مهندسون إستشاريون
CONSULTING ENGINEERS
TEL: 06-9566000 (4 LINES) - PALESTINE P.O. BOX 5059
E-mail: iproplan@iproplan-consulting.com P.O. BOX 5059

DESIGNED	Arch. A. ZAGHA	SCALE	1:100
CHECKED	Arch. A. SAADEN	DATE	April 2026
APPROVED	Arch. A. ZAGHA	DRG. No.	S-06
DRAWN	AUTO CAD		

ISSUED FOR TENDERING

NOTES:-

- ALL DIMENSIONS ARE IN CM UNLESS NOTED OTHERWISE
- ALL LEVELS ARE IN M. UNLESS NOTED OTHERWISE
- EXTERNAL WALLS OF STONE AND CONCRETE 30 CM THICK
- ALUMINUM WINDOWS SLIDING TYPE 7000 OR EQUIVALENT
- FLOOR FINISH LEVEL IS 3 CM HIGHER THAN THE VERANDAS FINISHING LEVEL
- ALL WIN. HAVE STEEL PROTECTION

ملاحظات:

تعزل النوافذ وبيوت الدرج عزلاً
افقياً وعمودياً بمواد وأبواب مقاومة
للحريق وغير منفذة للدخان لمدة
لا تقل عن 120 دقيقة.
تهوية المراحيض تكون بواسطة
مراوح شفط ميكانيكية

LEGEND



FLOOR FINISH LEVEL
FLOOR CONCRETE LEVEL

- LEVEL SIGN IN PLAN
- WINDOW NUMBER
- DOOR NUMBER
- RC CONCRETE FOR COL.
- RC CONCRETE FOR WALLS
- CONCRETE
- STONE WALL
- HOLLOW BLOCKS
- INSULATION MATERIAL

REVISIONS

No.	DESCRIPTION	DATE

OWNER: STATE OF PALESTINE



MINISTRY OF EDUCATION
D.G. BUILDINGS

Navision code: PSE22001-10075

CONTRACTING AUTHORITY:

Enabel

FUNDED BY:



Belgium
partner in development

PROJECT NAME:

Public works contract for the
'Construction of Al-Bakri Green Girls' School
In Hebron

Navision Code: PSE22001-10075

SHEET NAME:

FOUNDATION DETAILS II

LOCATION:

City: HEBRON GOVERNATE: HEBRON
BLOCK: 34425 PLOT NO:232 QUARTER/ LOCATION: AL-SHAABA


JOINT VENTURE

iproplan®
Planungsgesellschaft mbH
Consulting Engineers And Architects


مهندسون إستشاريون
مهندسين
CONSULTING ENGINEERS
TEL: 06-9886000 (4 Lines) - PALESTINE Fax: 06-9886017
E-mail: iproplan@iproplan-consulting.com P.O.BOX: 3000

DESIGNED	Arch. A. ZAGHA	SCALE	1:100
CHECKED	Arch. A. SAADEN	DATE	April 2026
APPROVED	Arch. A. ZAGHA	DRG. No.	S-07
DRAWN	AUTO CAD		


ISSUED FOR TENDERING

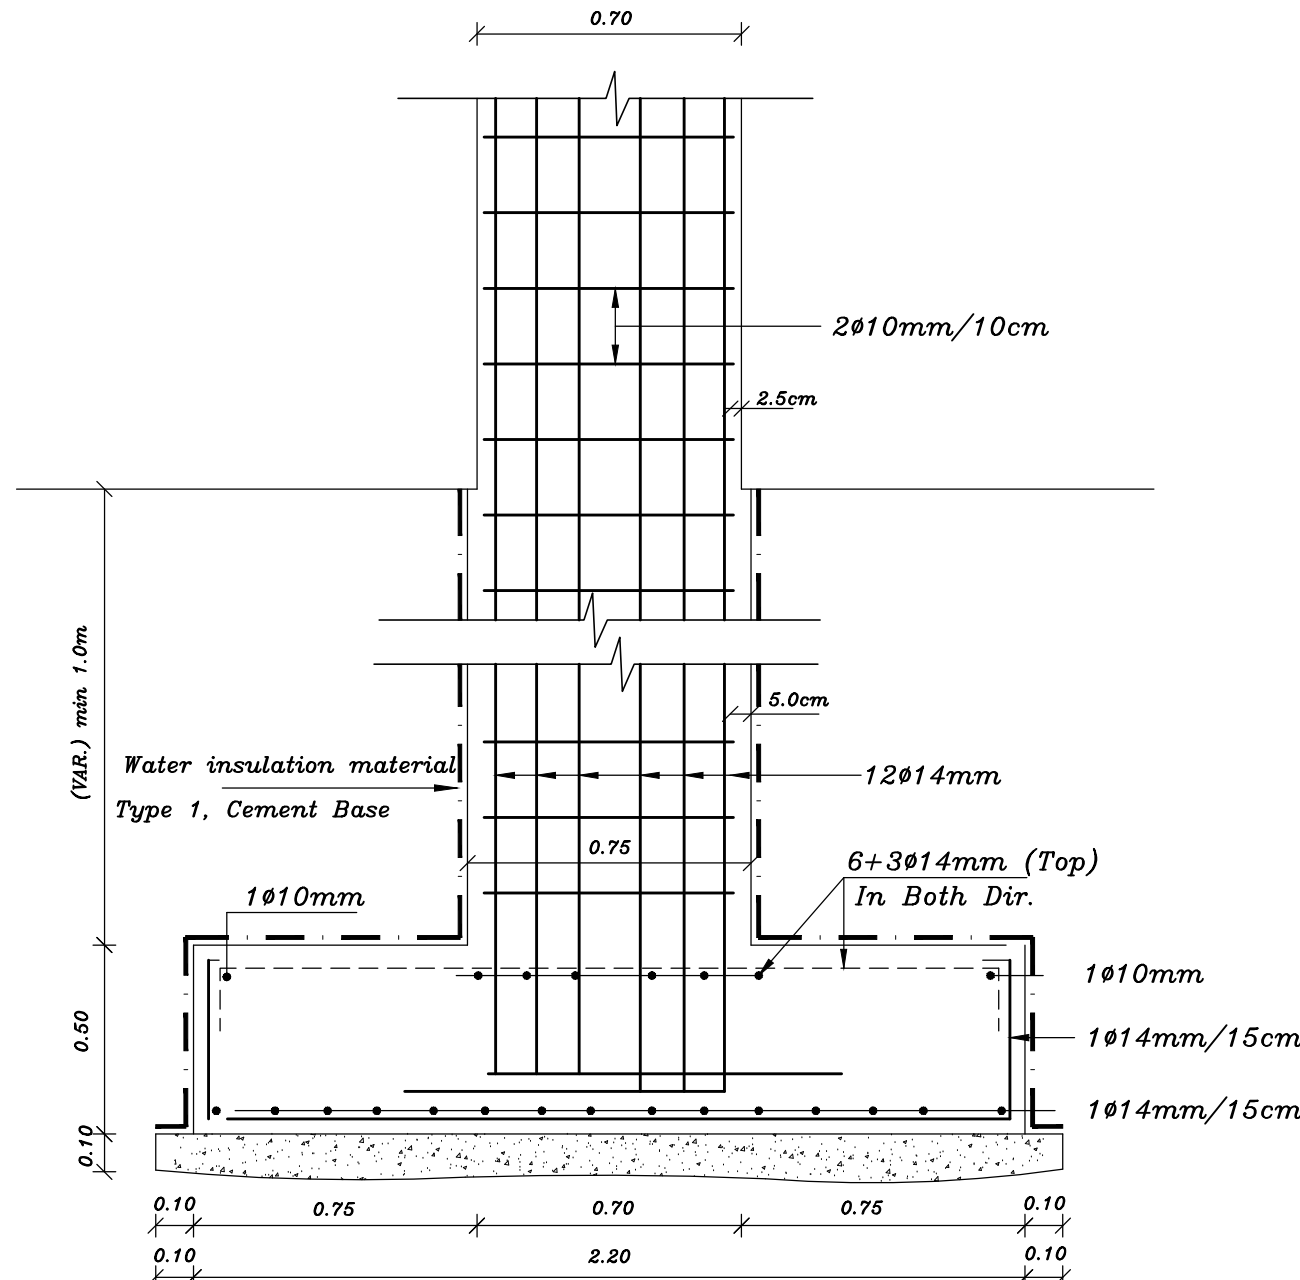


SECTION IN (F4 , C7)
SCALE 1:20

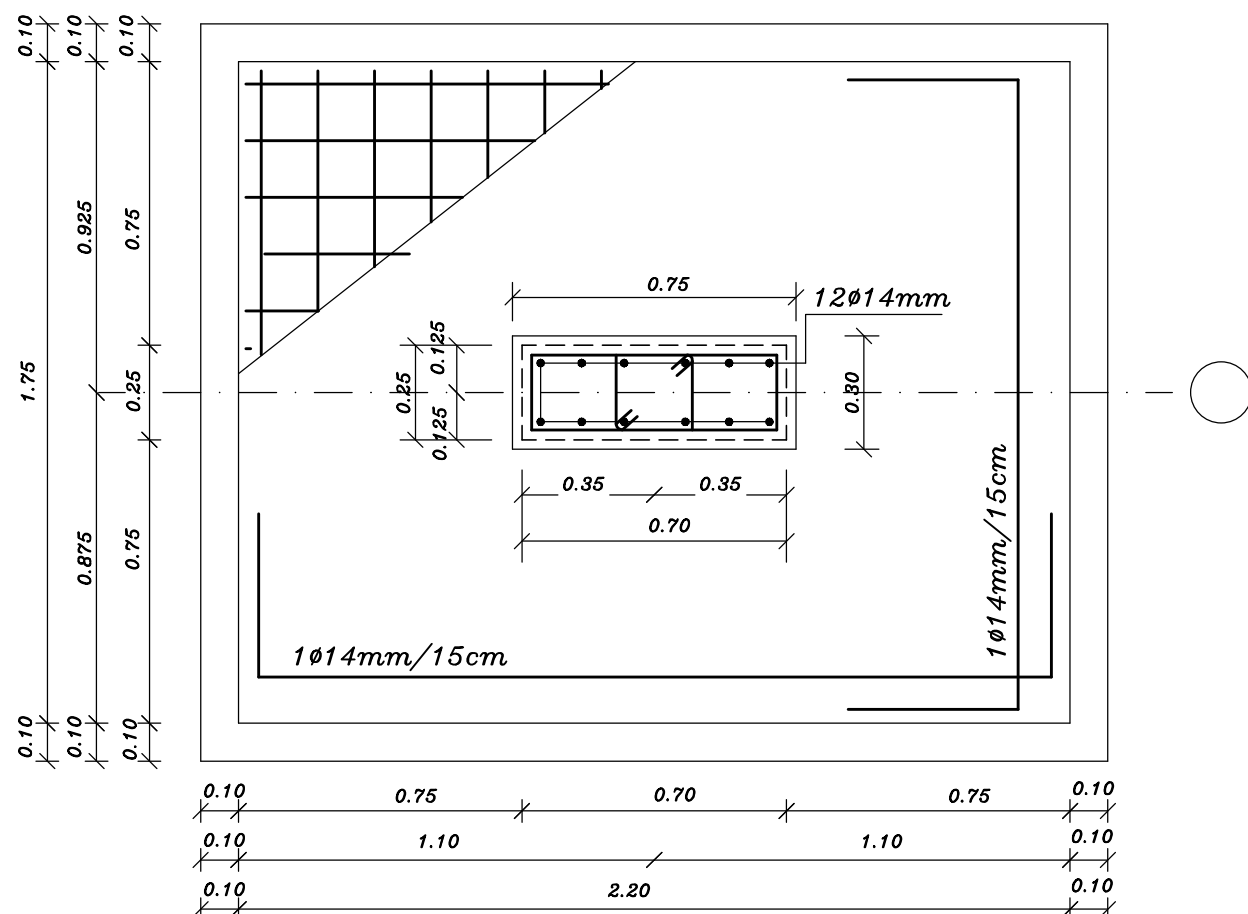


DETAIL OF (F4 , C7)
SCALE 1:20

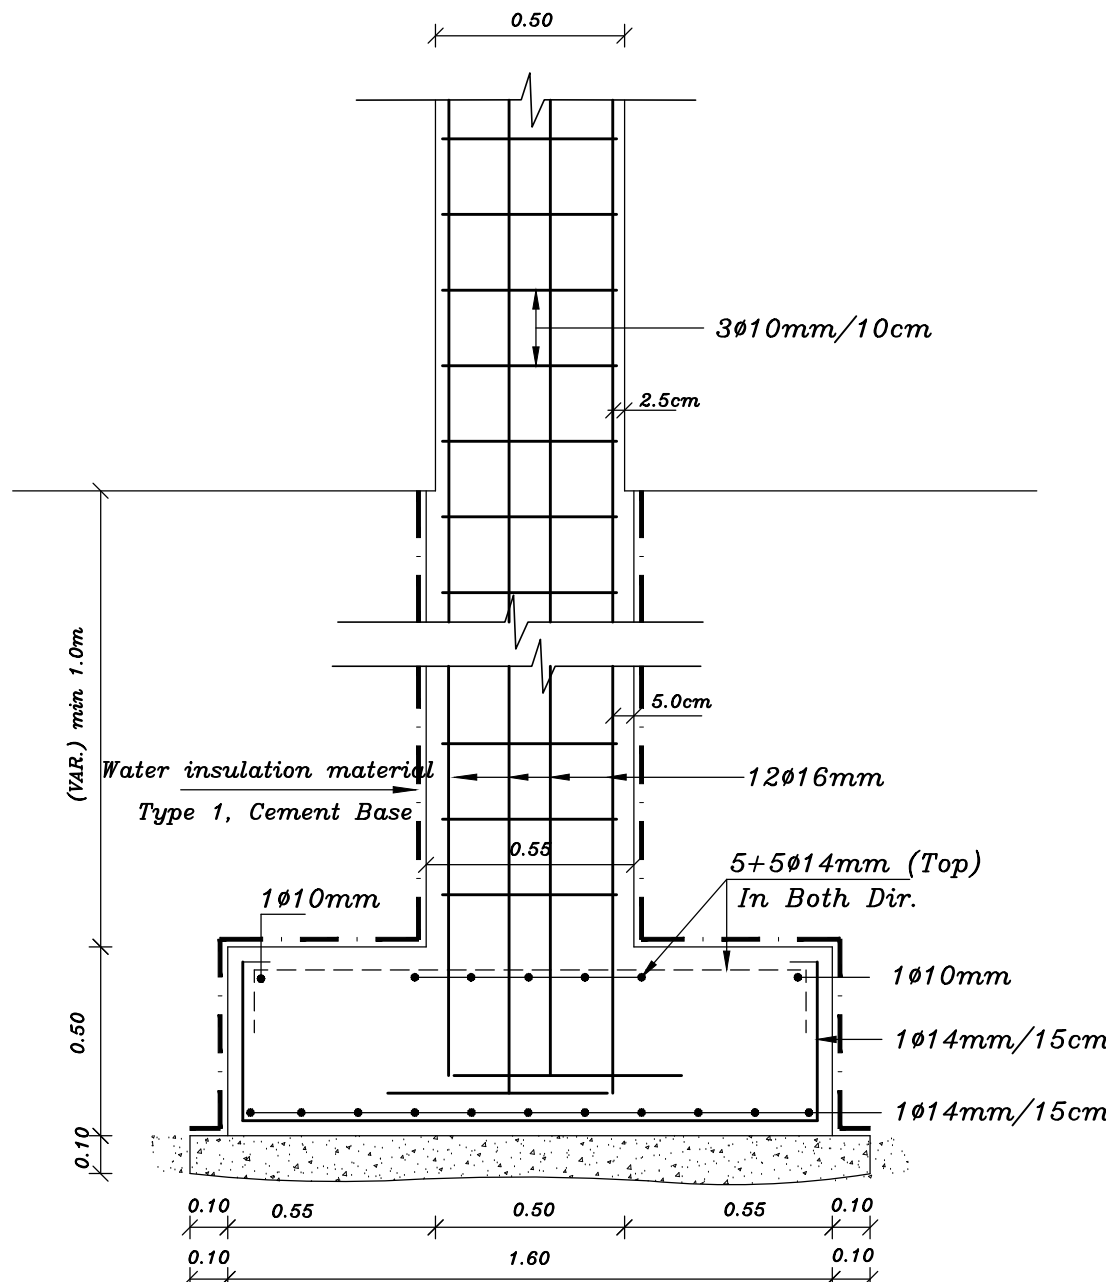


SECTION IN (F5 , C4)
SCALE 1:20

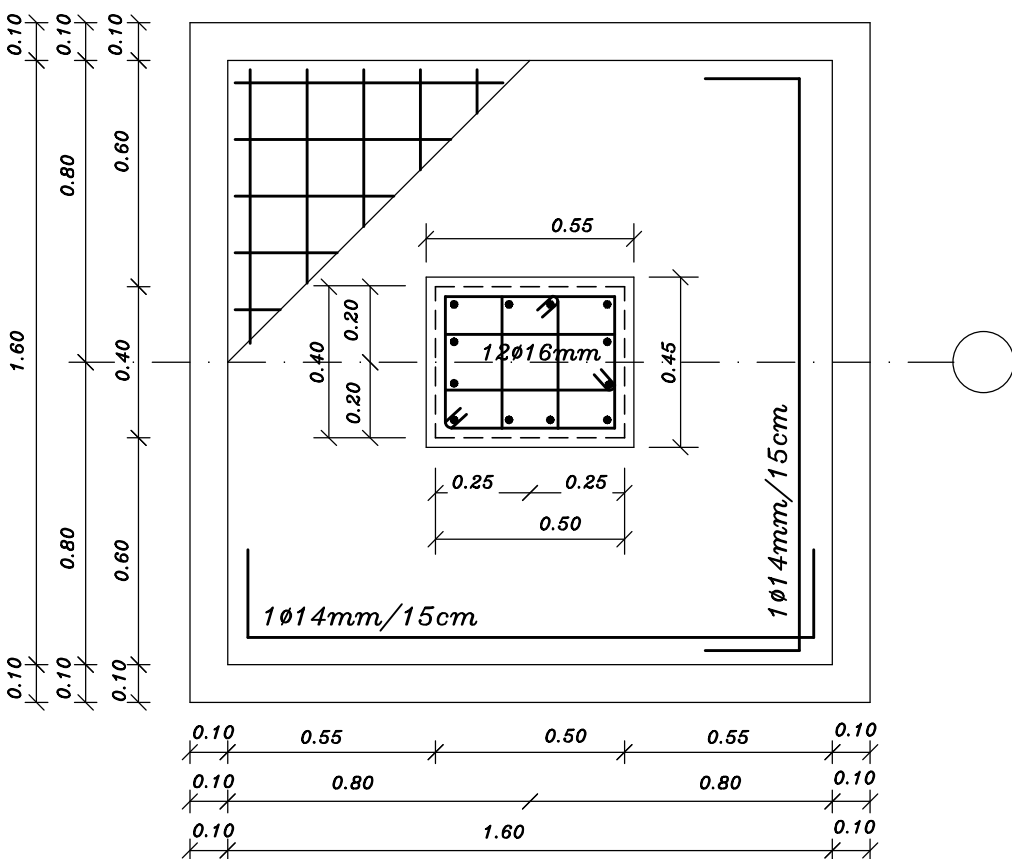


DETAIL OF (F5 , C4)
SCALE 1:20







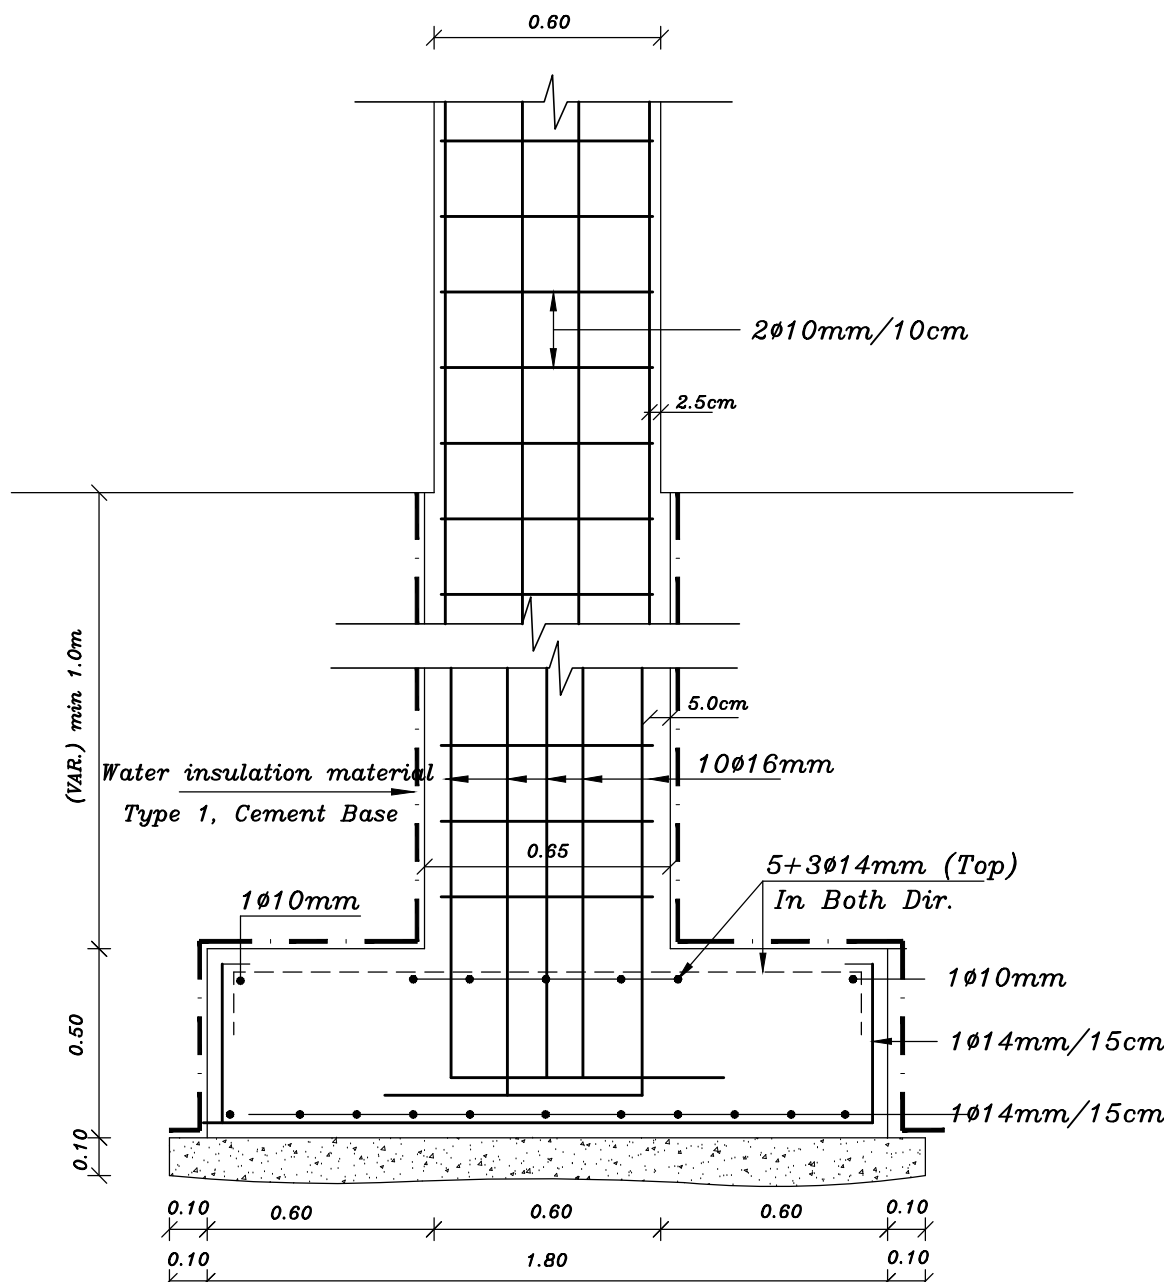


SECTION IN (F6 , C6)
SCALE 1:20

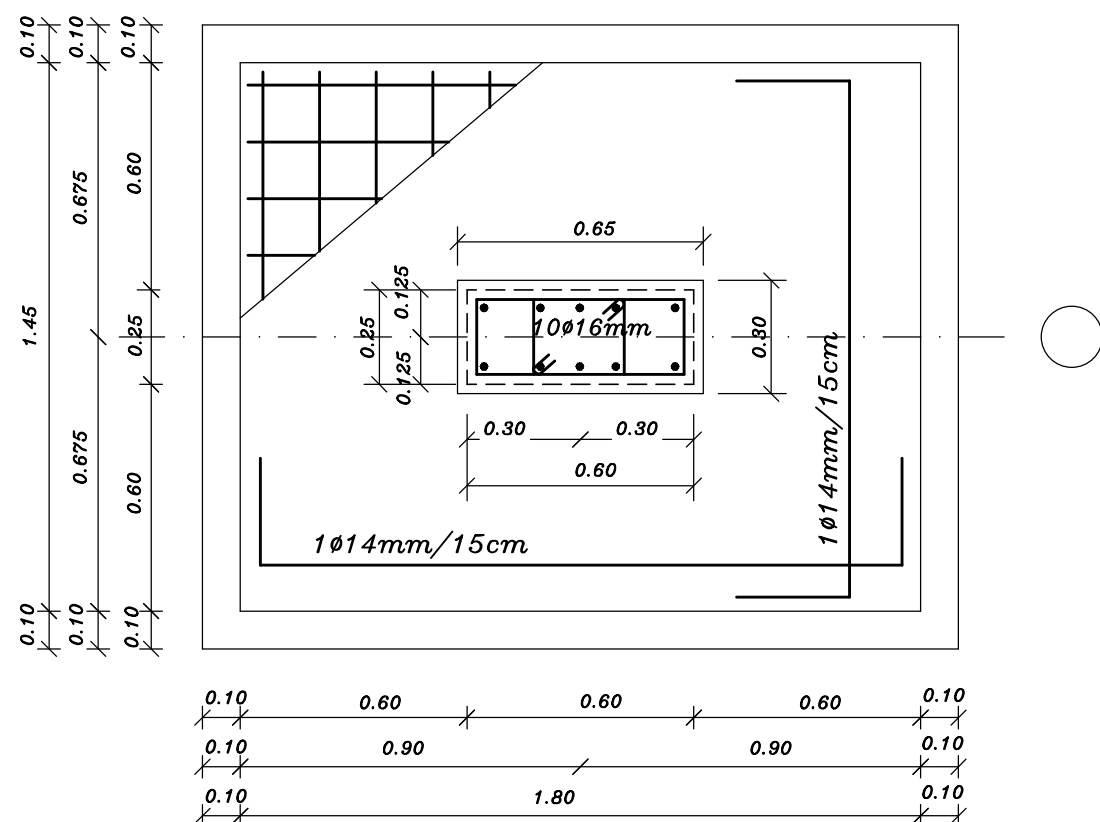

DETAIL OF (F6 , C6)
SCALE 1:20

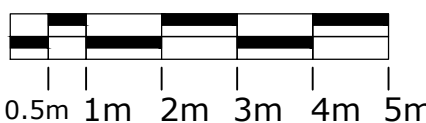

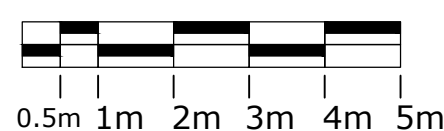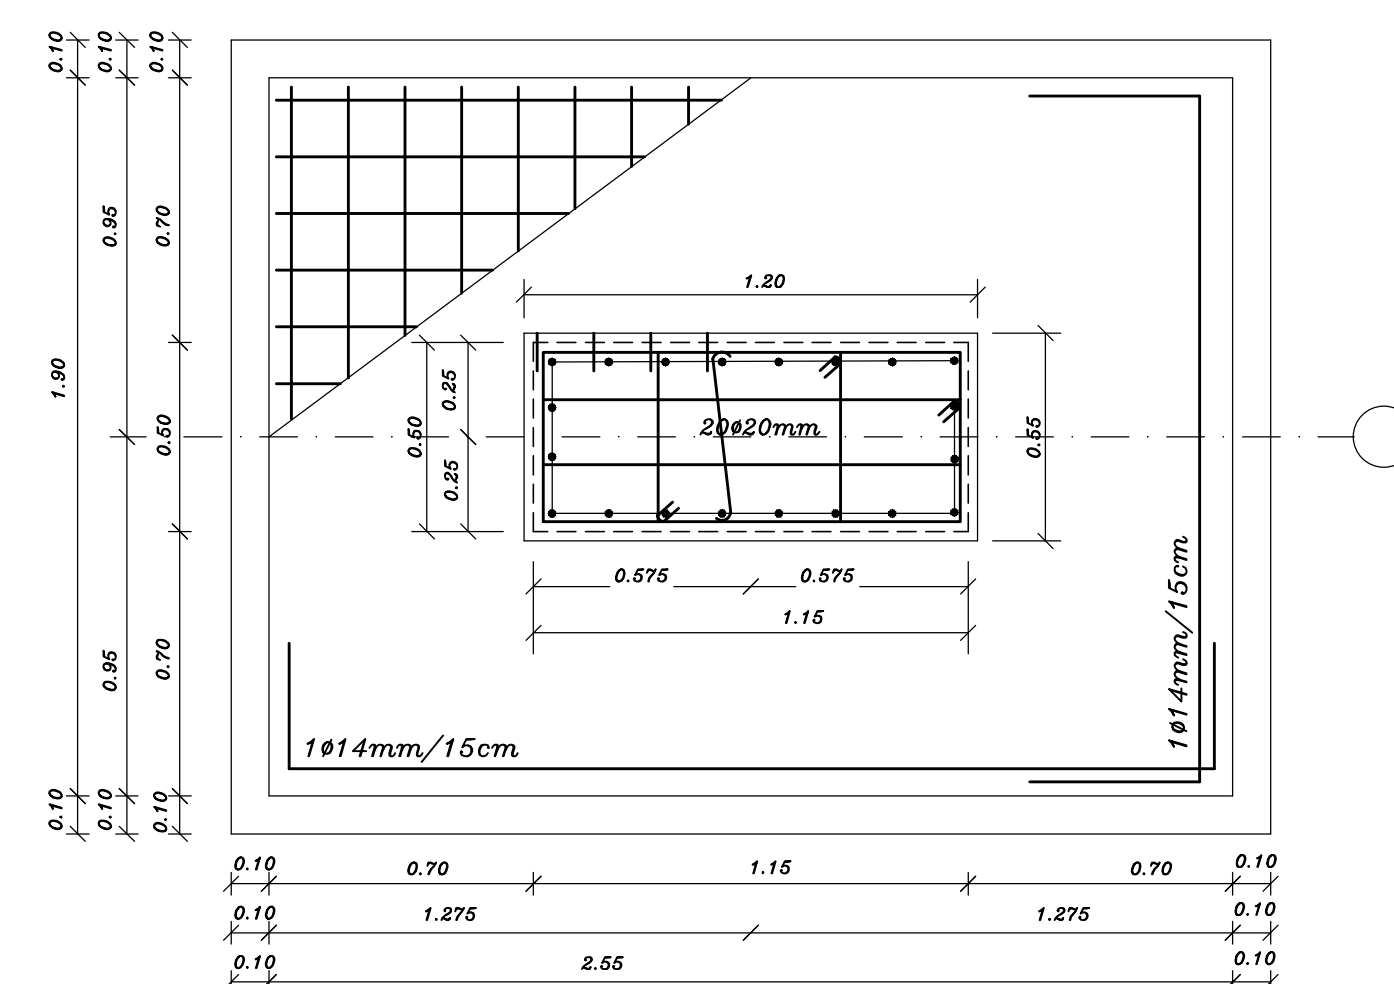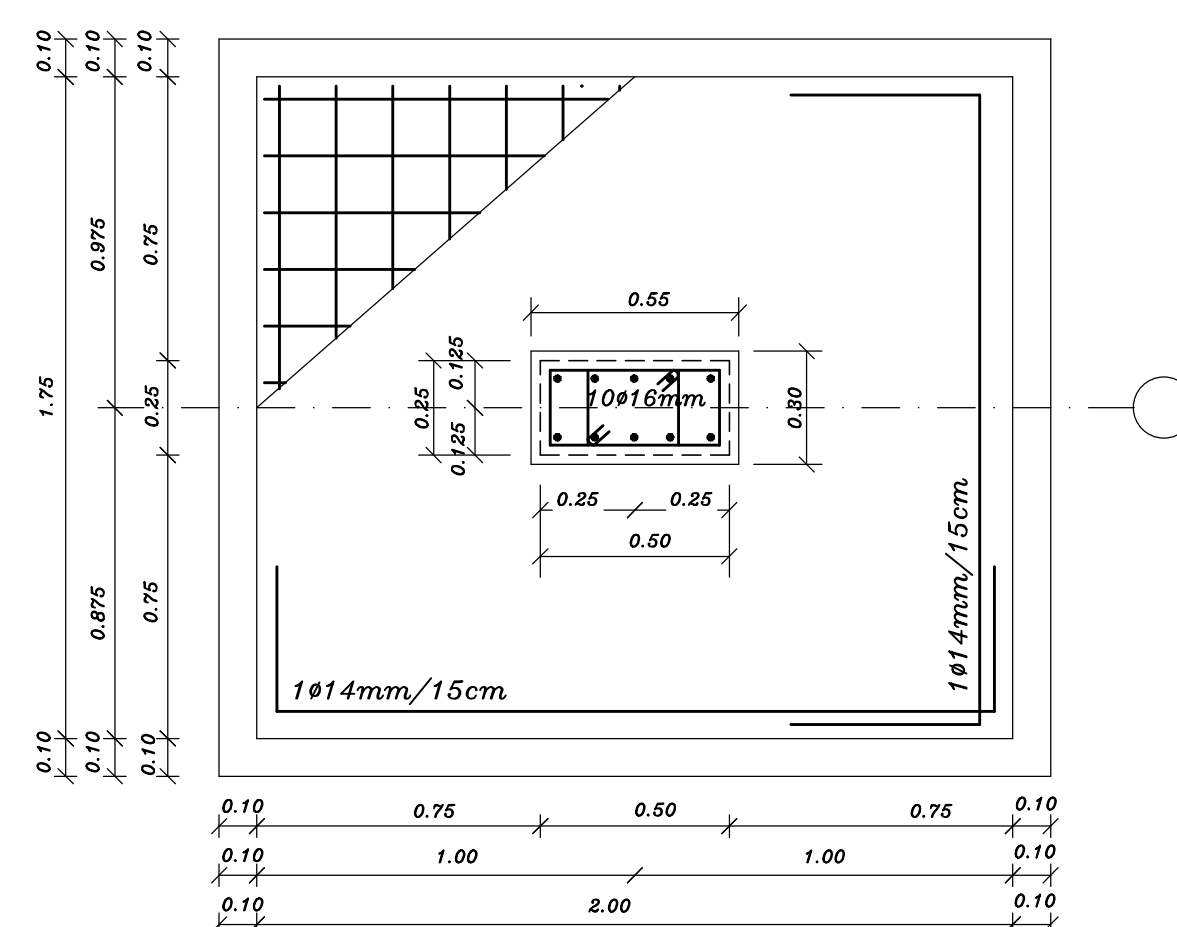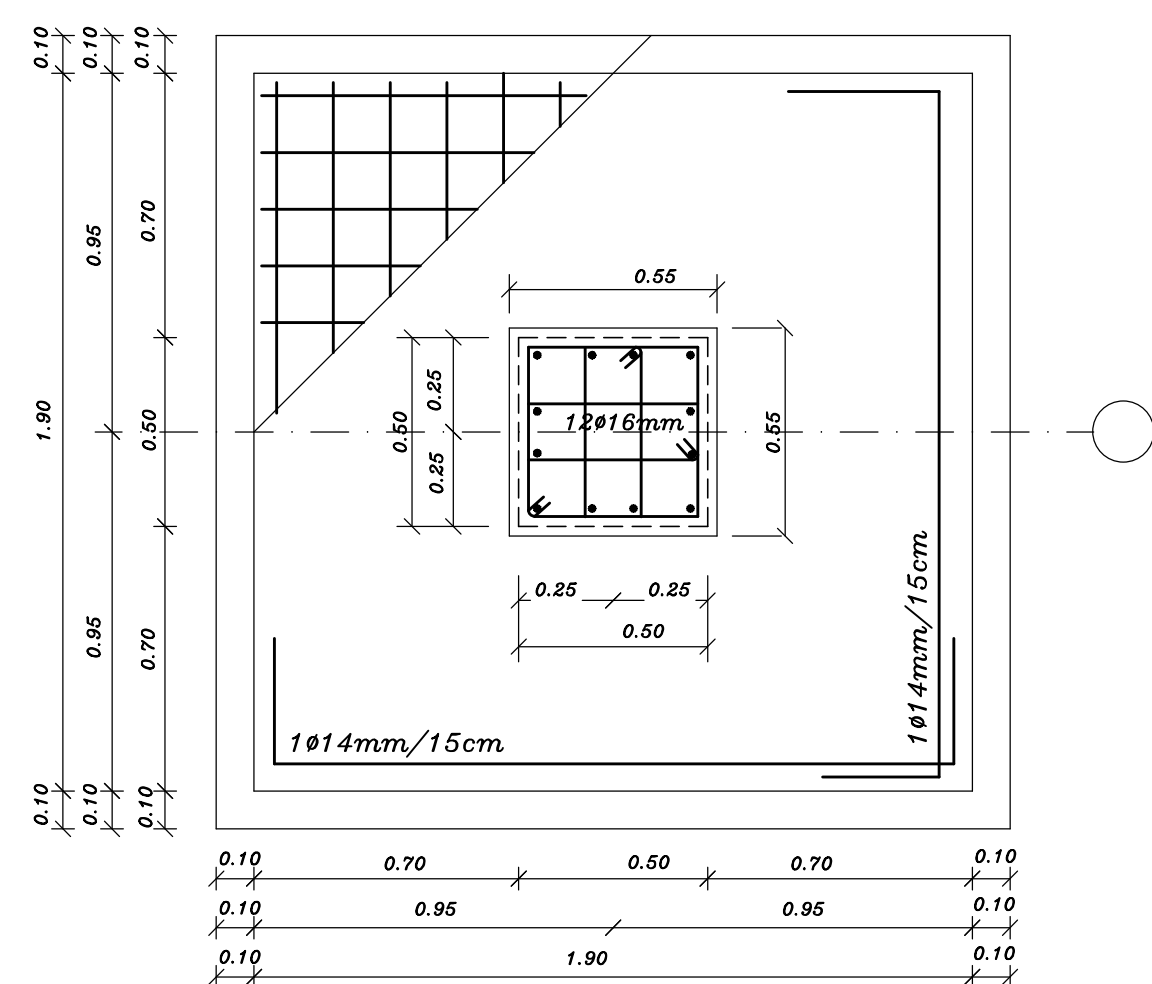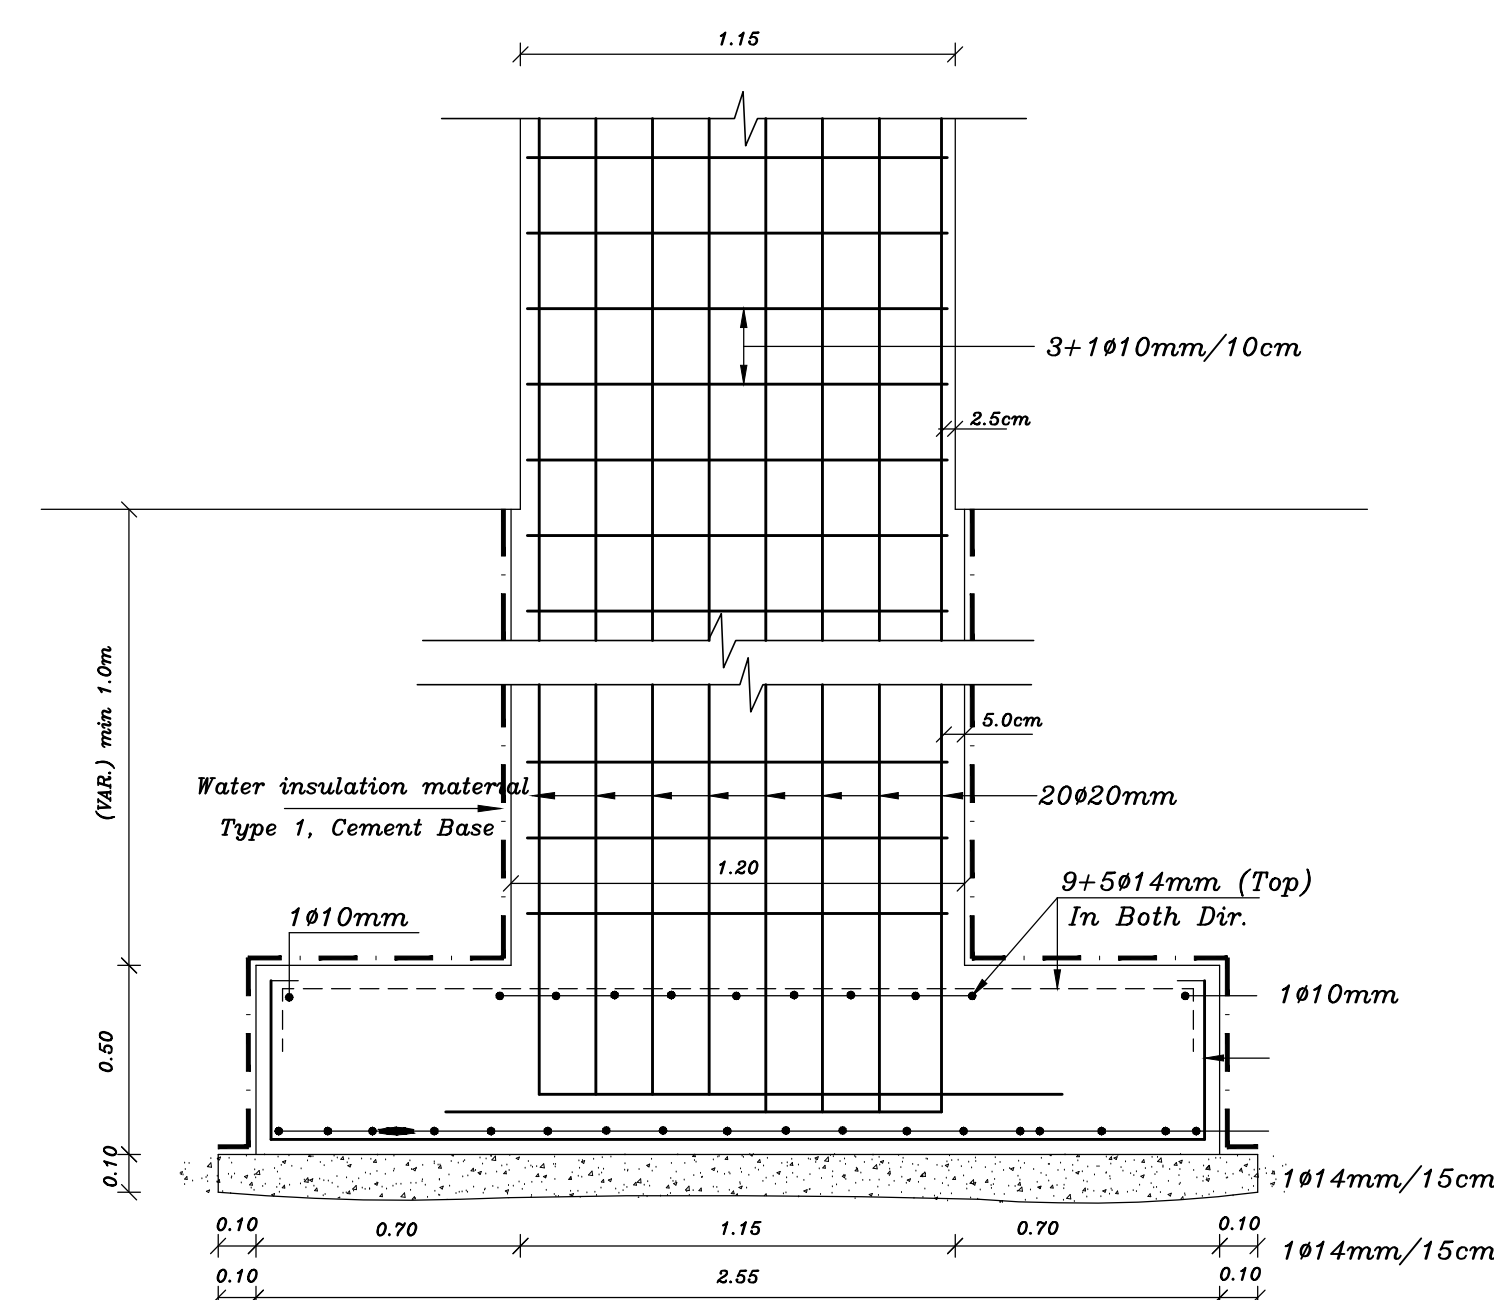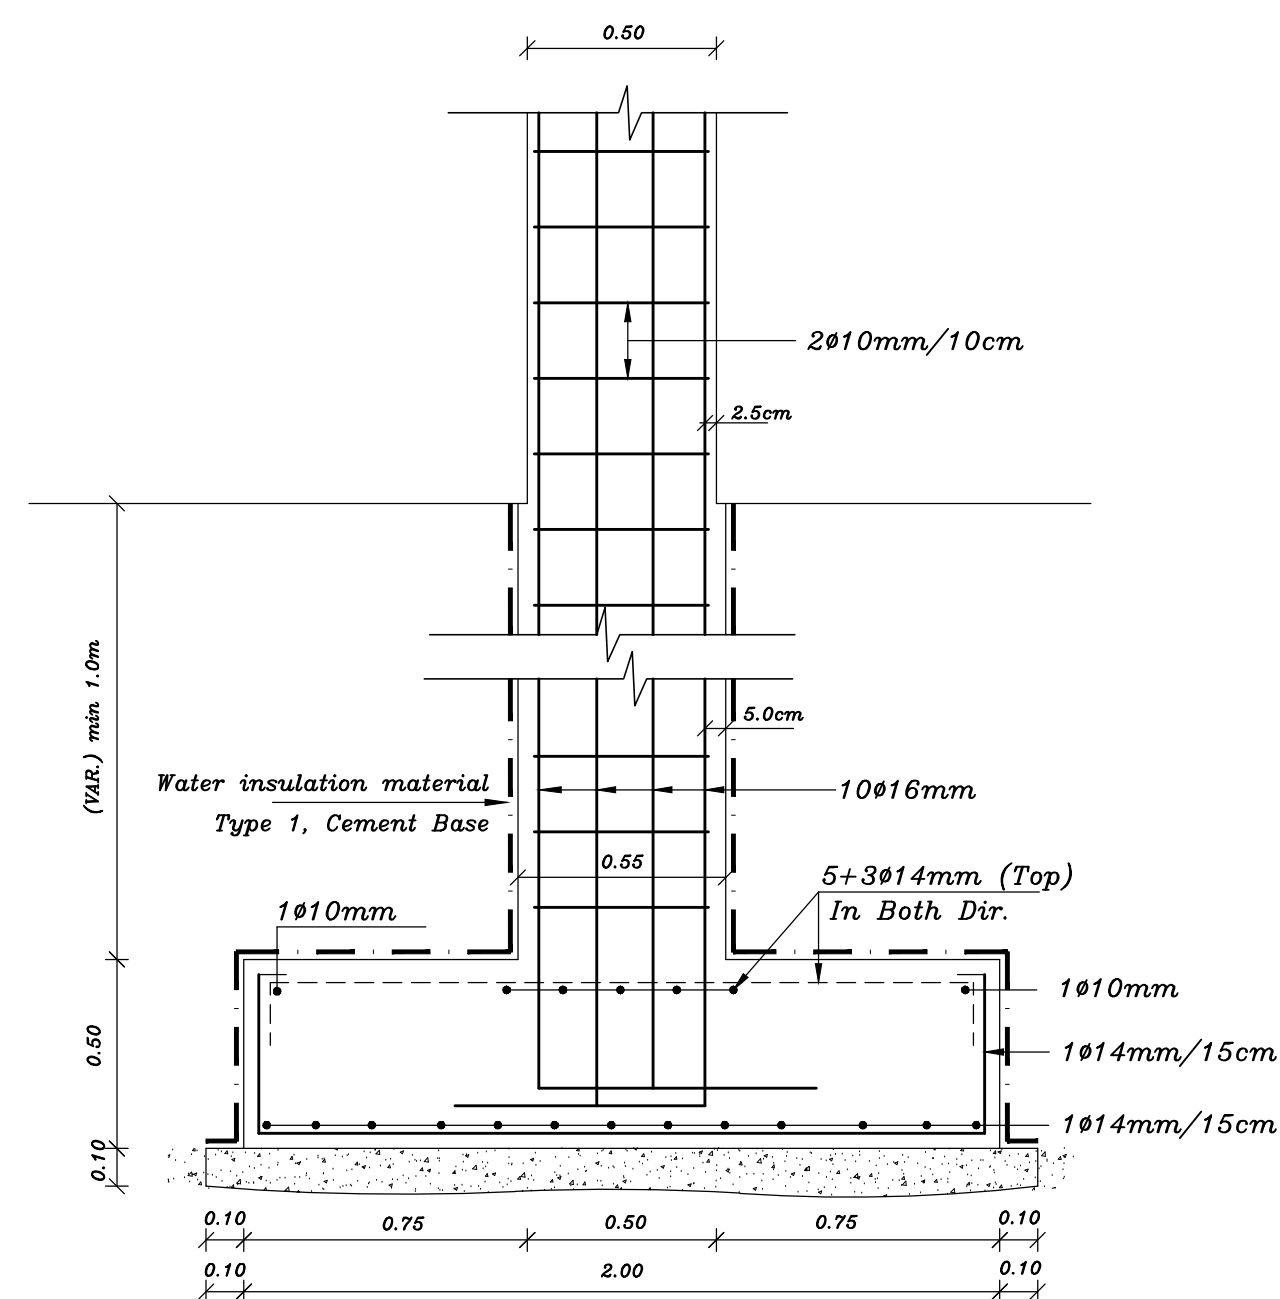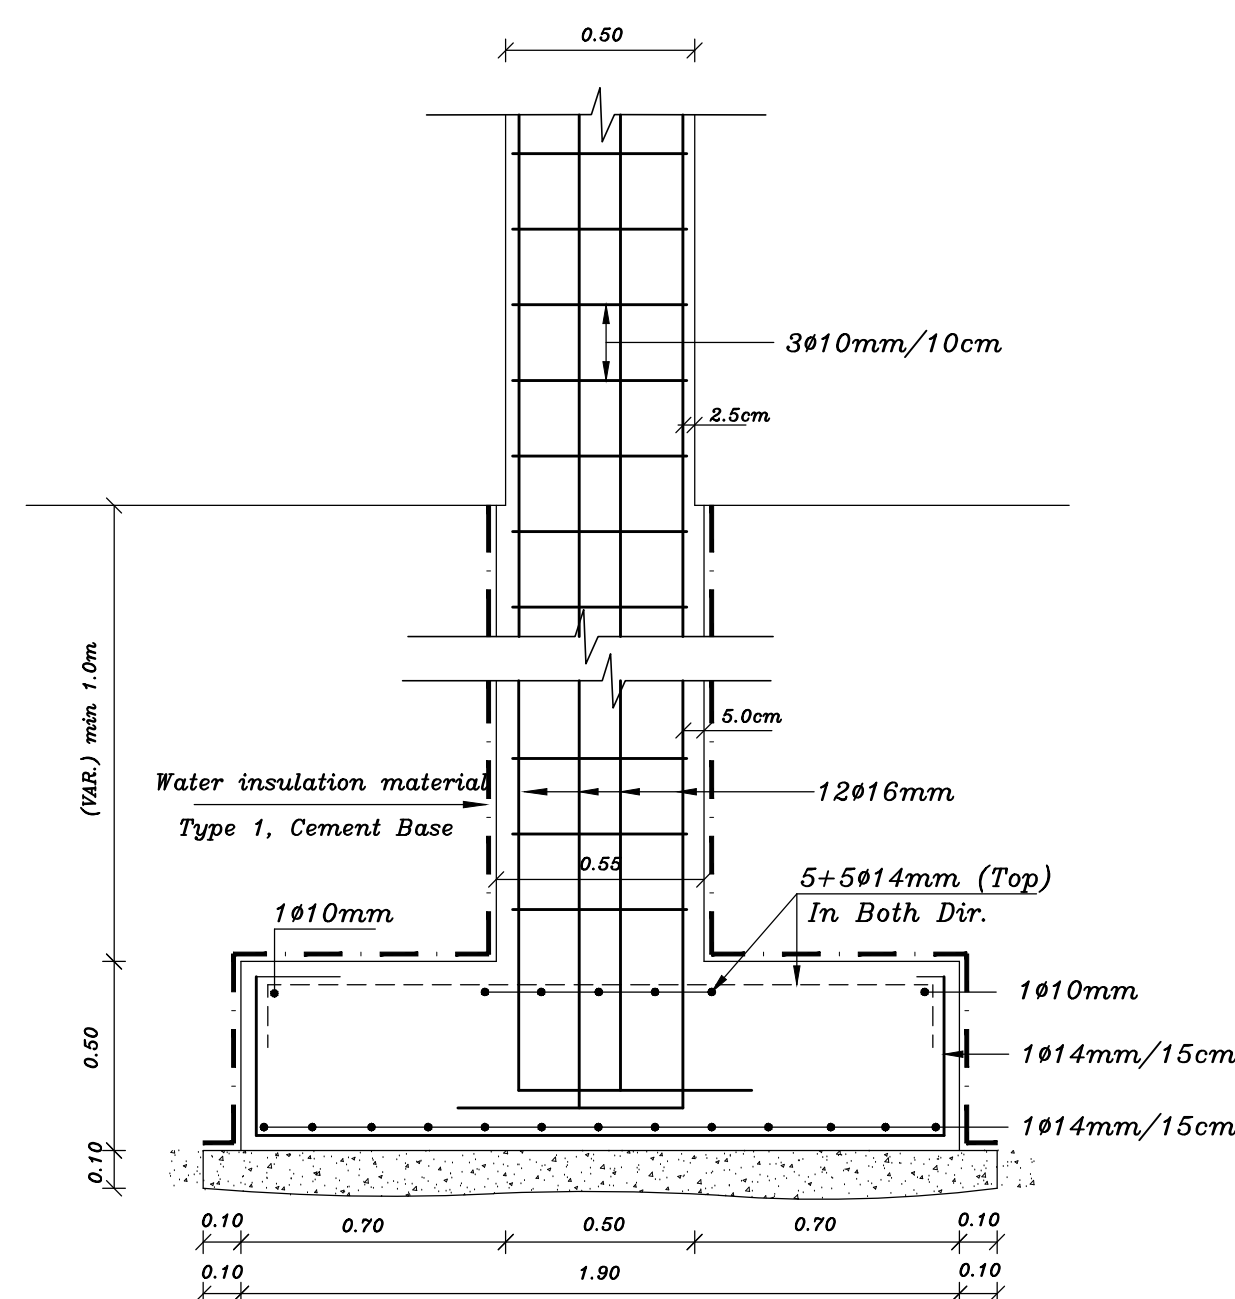

NOTES:—

- ALL DIMENSIONS ARE IN CM.UNLESS NOTED OTHERWISE
- ALL LEVELS ARE IN M. UNLESS NOTED OTHERWISE
- EXTERNAL WALLS OF STONE AND CONCRETE 30 CM THICK
- ALUMINUM WINDOWS SLIDING TYPE 7000 OR EQUIVALENT
- FLOOR FINISH LEVEL IS 3 CM HIGHER THAN THE VERANDAS FINISHING LEVEL
- ALL WIN. HAVE STEEL PROTECTION

ملاحظات:

تَعَزَّلُ الْمَنَاوِرَ وَيَبْتَغِي الدَّرَجَ عِزًّا


فَقِيًّا وَعَمُومِيًّا بِمَوَادِّ وَأَبْوَابِ مَقْلُومَةٍ

الحريق وغير منفذة للبخار لمدة

لا تقل عن 120 دقيقة.

تهوية المراحيض تكون بواسطة

مراوح شفط ميكانيكية

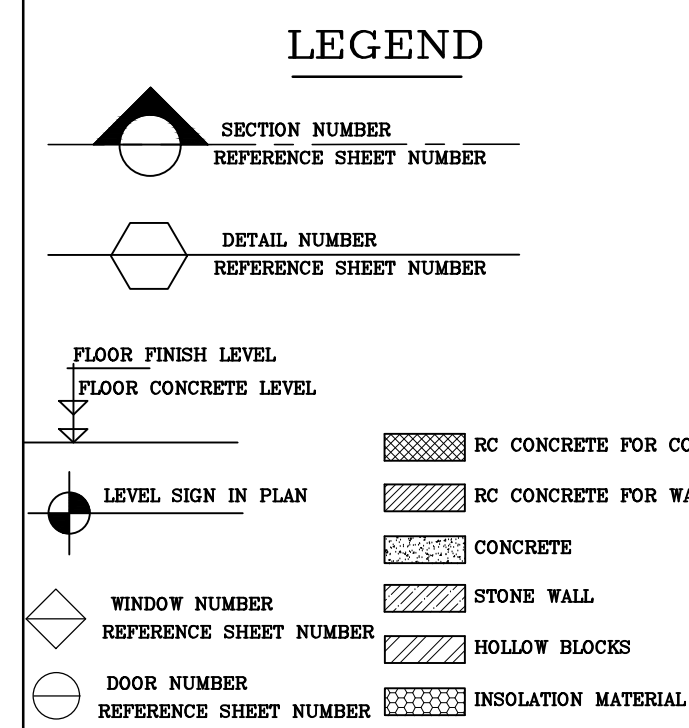[illegible]

OWNER: STATE OF PALESTINE



MINISTRY OF EDUCATION
D.G. BUILDINGS

Navision code: PSE22001-10075

CONTRACTING AUTHORITY:

Enabel

FUNDING BY:



Belgium
partner in development

PROJECT NAME

**Public works contract for the
'Construction of Al-Bakri Green Girls' School
In Hebron**

Navision Code: PSE22001-10075

SHEET NAME:

FOUNDATION DETAILS III

LOCATION:

City: HEBRON

BLOCK: 3442

GOVERNATE: HEBRON

PLOT NO:232 QUARTER/ LOCATION: AL-SHAA

JOINT VENTURE



iproplan
Planungsgesellschaft mbH
Consulting Engineers And Architects

madani
Consulting Engineers محندون إستشاريون
REGISTRATION No. 02
AL-BITH - PALESTINE
TEL. 02-2665202 / 2665145 FAX 02-0406157
E-mail: madani@madani-consulting.com P.O.BOX 3050

DESIGNED	Arch. A. ZAGHA		SCALE	1:100
CHECKED	Arch. A. SAADEH		DATE	April 2026
APPROVED	Arch. A. ZAGHA		DRG. No.	S-08
DRAWN	AUTO CAD			

ISSUED FOR TENDERING


NOTES:-

- ALL DIMENSIONS ARE IN CM UNLESS NOTED OTHERWISE
- ALL LEVELS ARE IN M. UNLESS NOTED OTHERWISE
- EXTERNAL WALLS OF STONE AND CONCRETE 30 CM THICK
- ALUMINUM WINDOWS SLIDING TYPE 7000 OR EQUIVALENT
- FLOOR FINISH LEVEL IS 3 CM HIGHER THAN THE VERANDAS FINISHING LEVEL
- ALL WIN. HAVE STEEL PROTECTION

ملاحظات:

تعزل النوافذ وبيوت الدرج عزلاً
افقياً وعمودياً بمواد وأبواب مقاومة
للحريق وغير منفذة للغاز لمدة
لا تقل عن 120 دقيقة.
تهوية المراحيض تكون بواسطة
مراوح شفط ميكانيكية

LEGEND

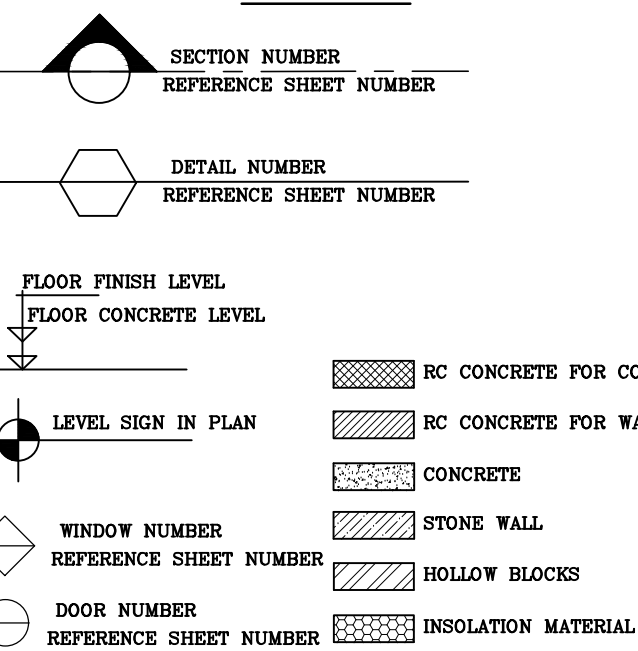

REVISIONS

No.	DESCRIPTION	DATE

OWNER: STATE OF PALESTINE



MINISTRY OF EDUCATION
D.G. BUILDINGS

Navision code: PSE22001-10075

CONTRACTING AUTHORITY:

Enabel

FUNDED BY:



PROJECT NAME:

Public works contract for the
'Construction of Al-Bakri Green Girls' School
In Hebron
Navision Code: PSE22001-10075

SHEET NAME:

FOUNDATION DETAILS IV

LOCATION:


City: HEBRON GOVERNATE: HEBRON
BLOCK: 34425 PLOT NO:232 QUARTER/ LOCATION: AL-SHAABA

JOINT VENTURE




DESIGNED	Arch. A. ZAGHA	SCALE	1:100
CHECKED	Arch. A. SAADEN	DATE	April 2026
APPROVED	Arch. A. ZAGHA	DRG. No.	S-09
DRAWN	AUTO CAD		


ISSUED FOR TENDERING

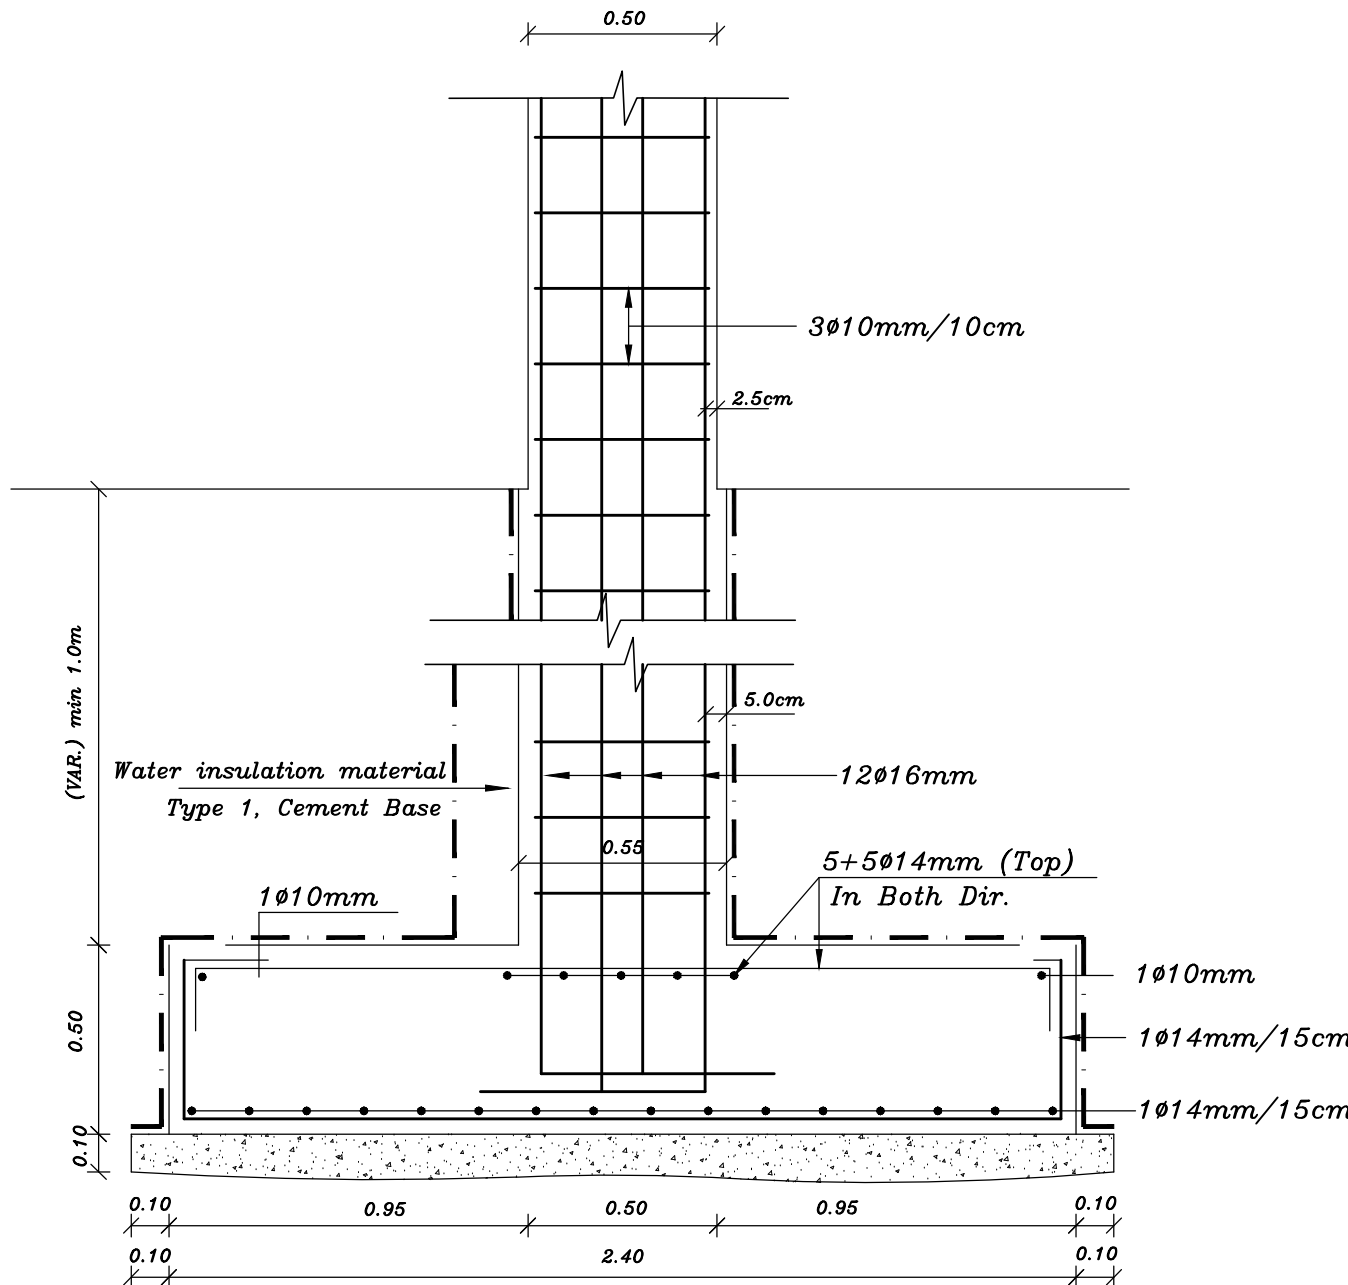


SECTION IN (F10 , C3)
SCALE 1:20

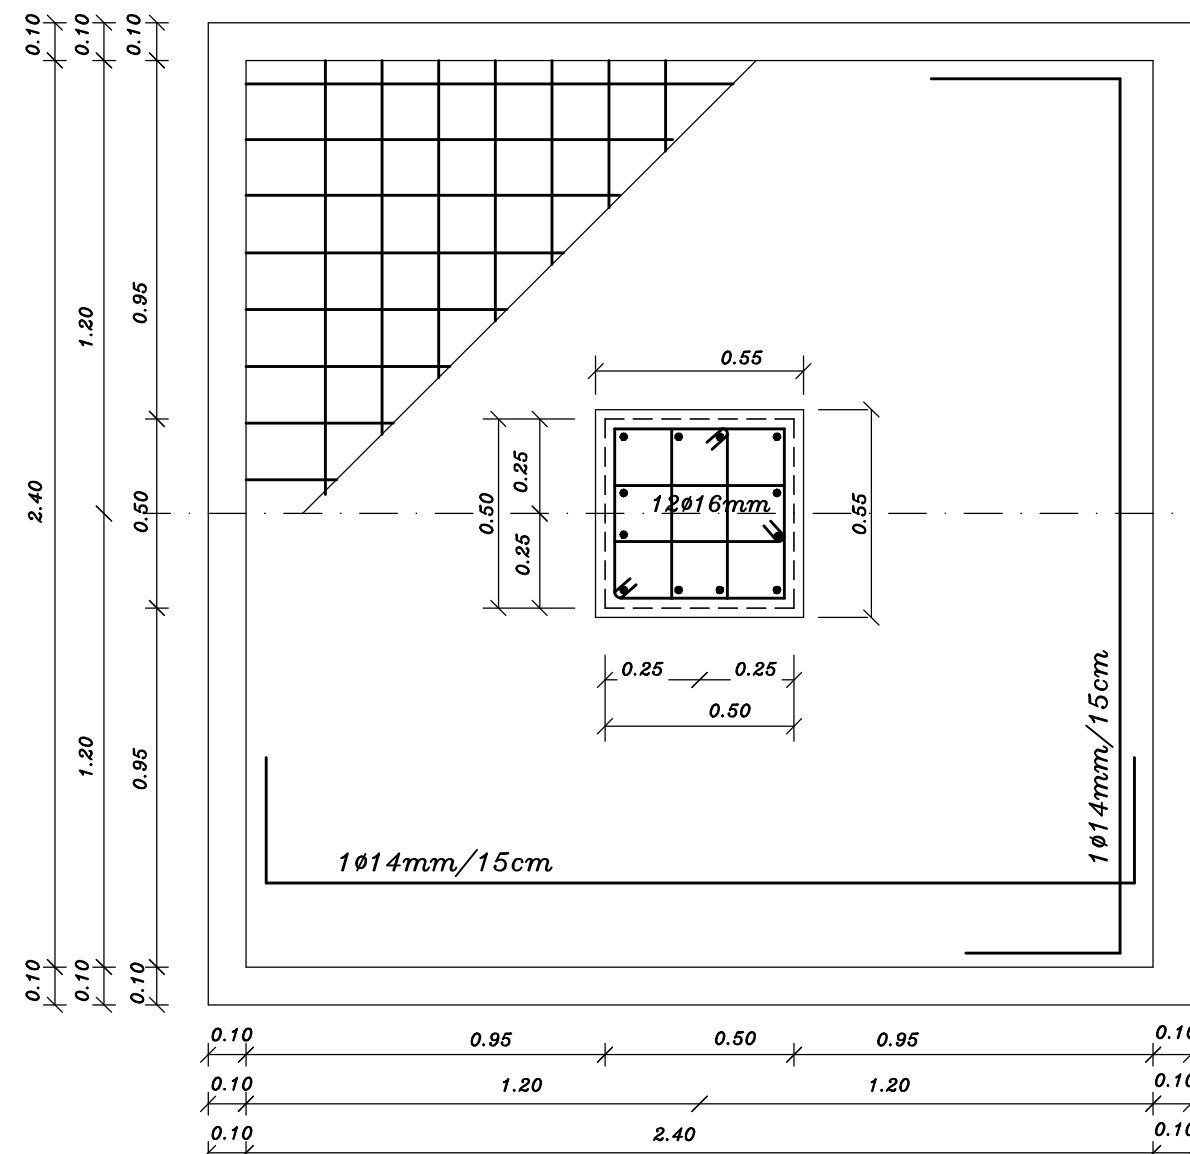


DETAIL OF (F10 , C3)
SCALE 1:20

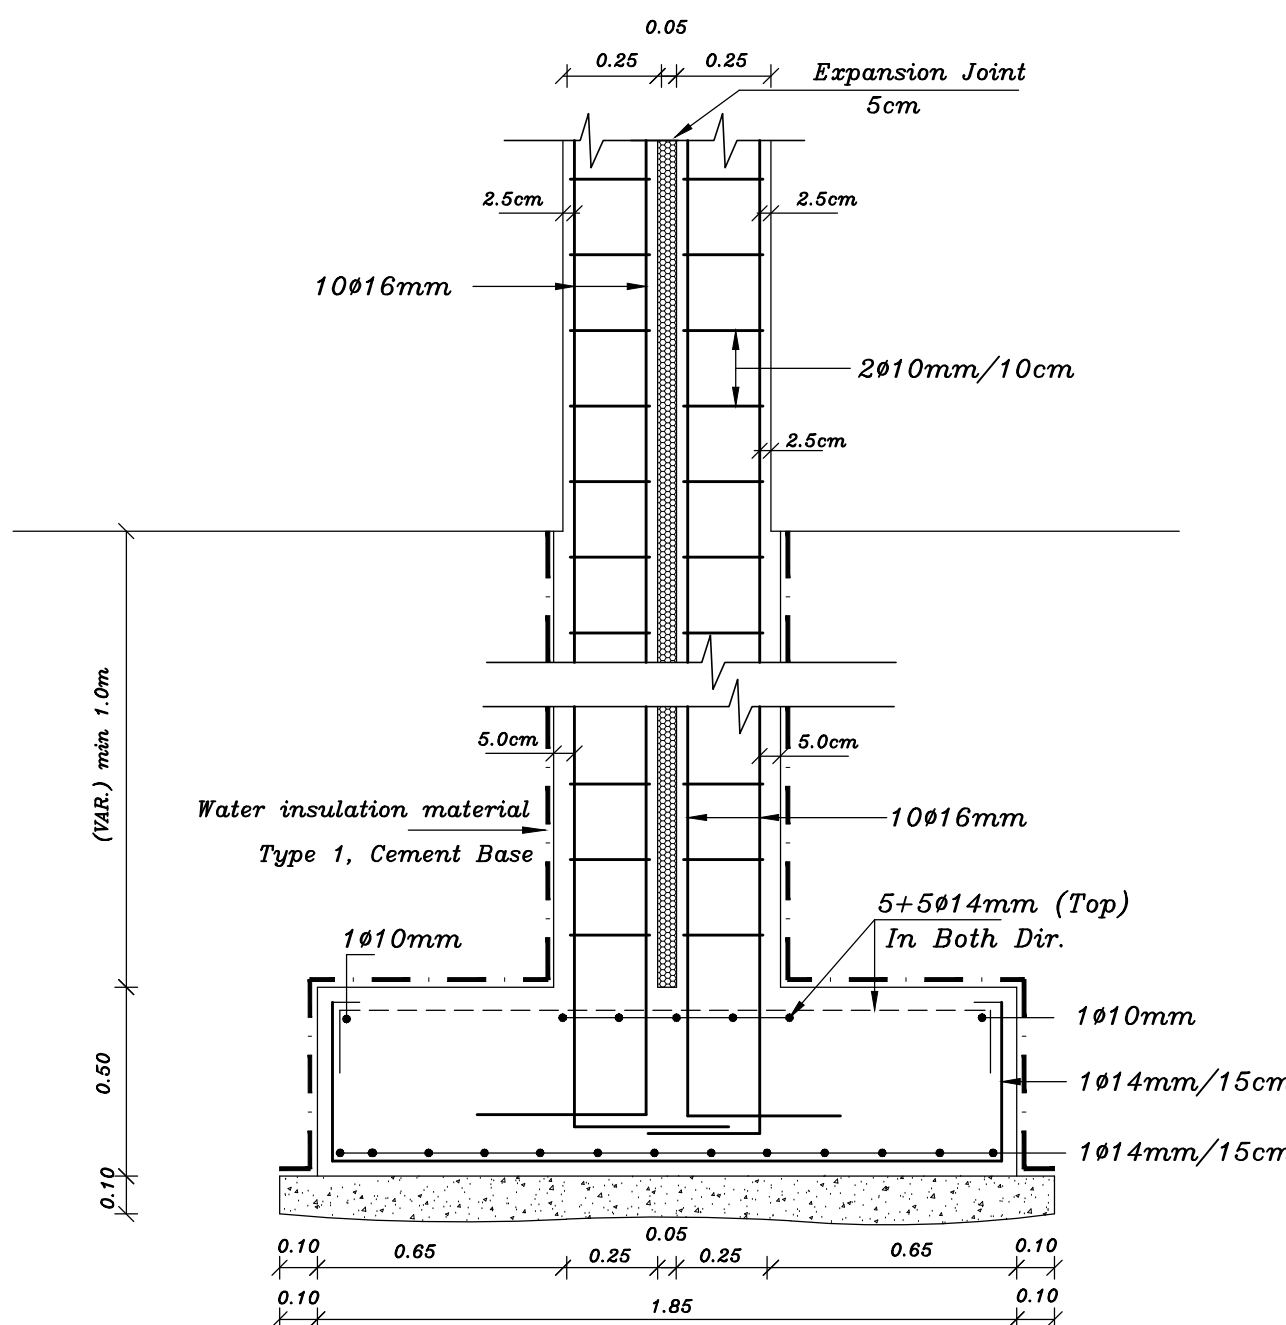


SECTION IN (F11 , C1)
SCALE 1:20

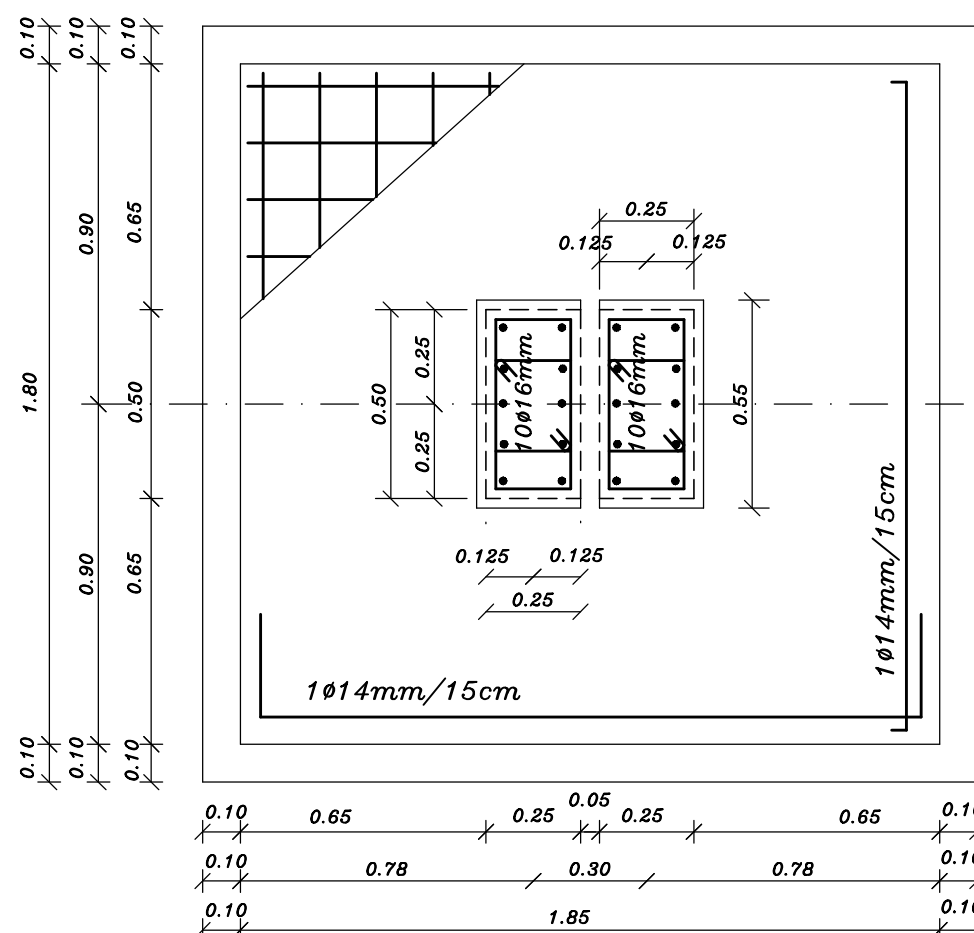



DETAIL OF (F11 , C1)
SCALE 1:20

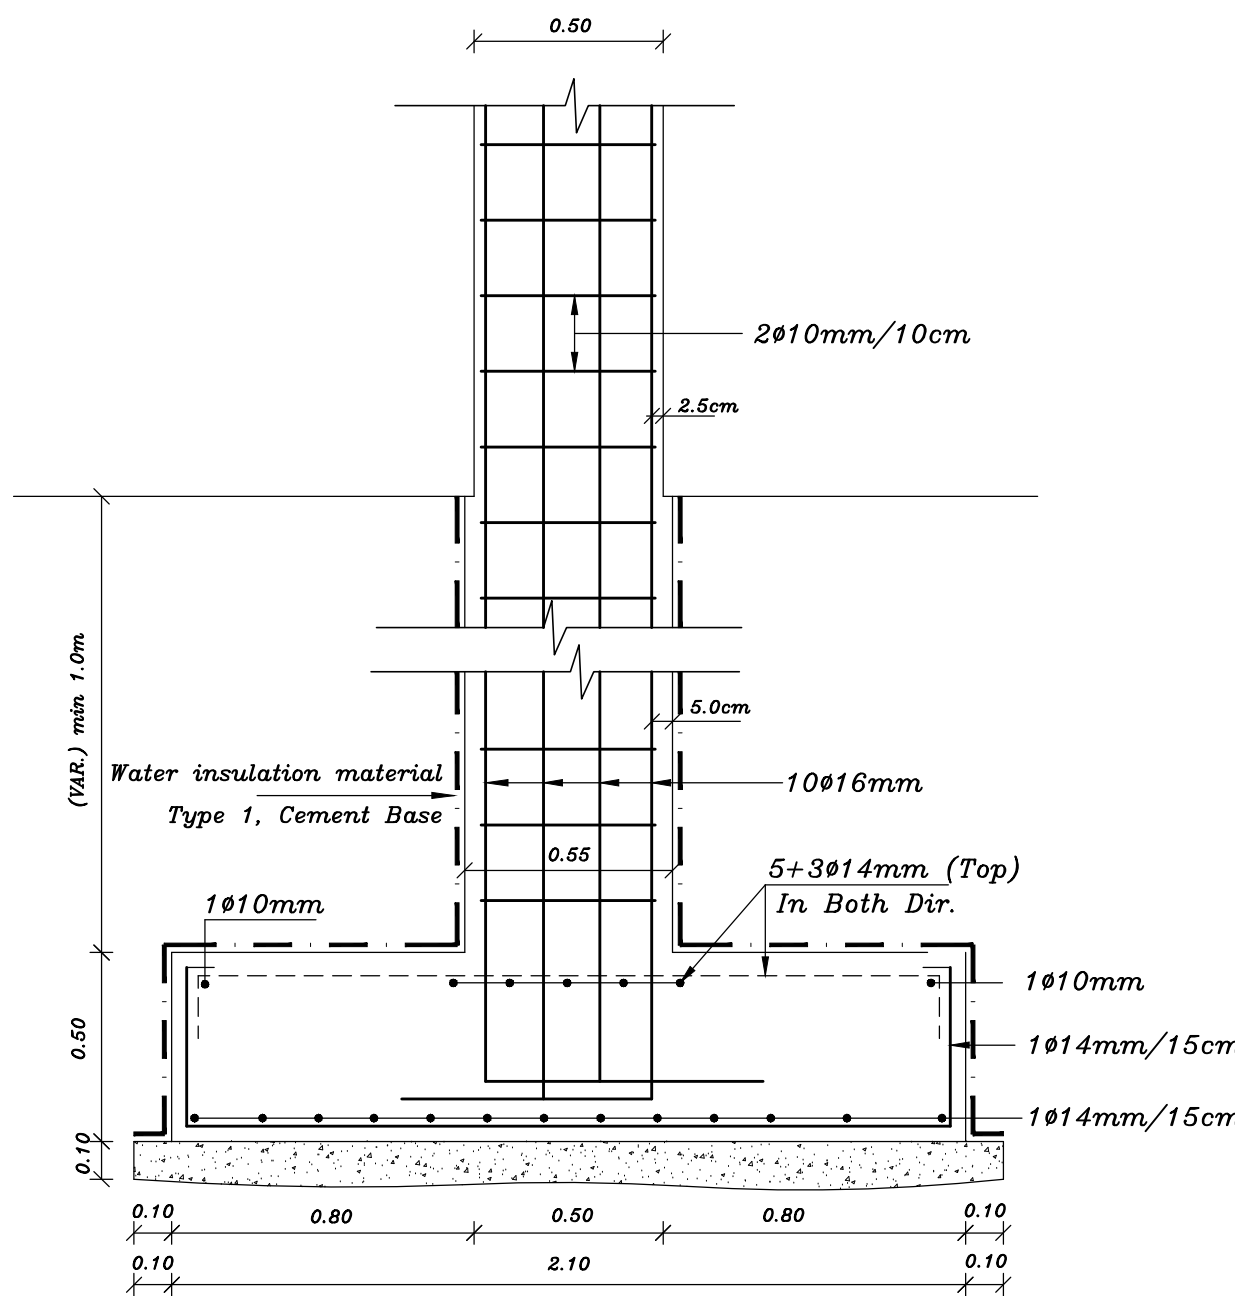


SECTION IN (F12 , C1)
SCALE 1:20

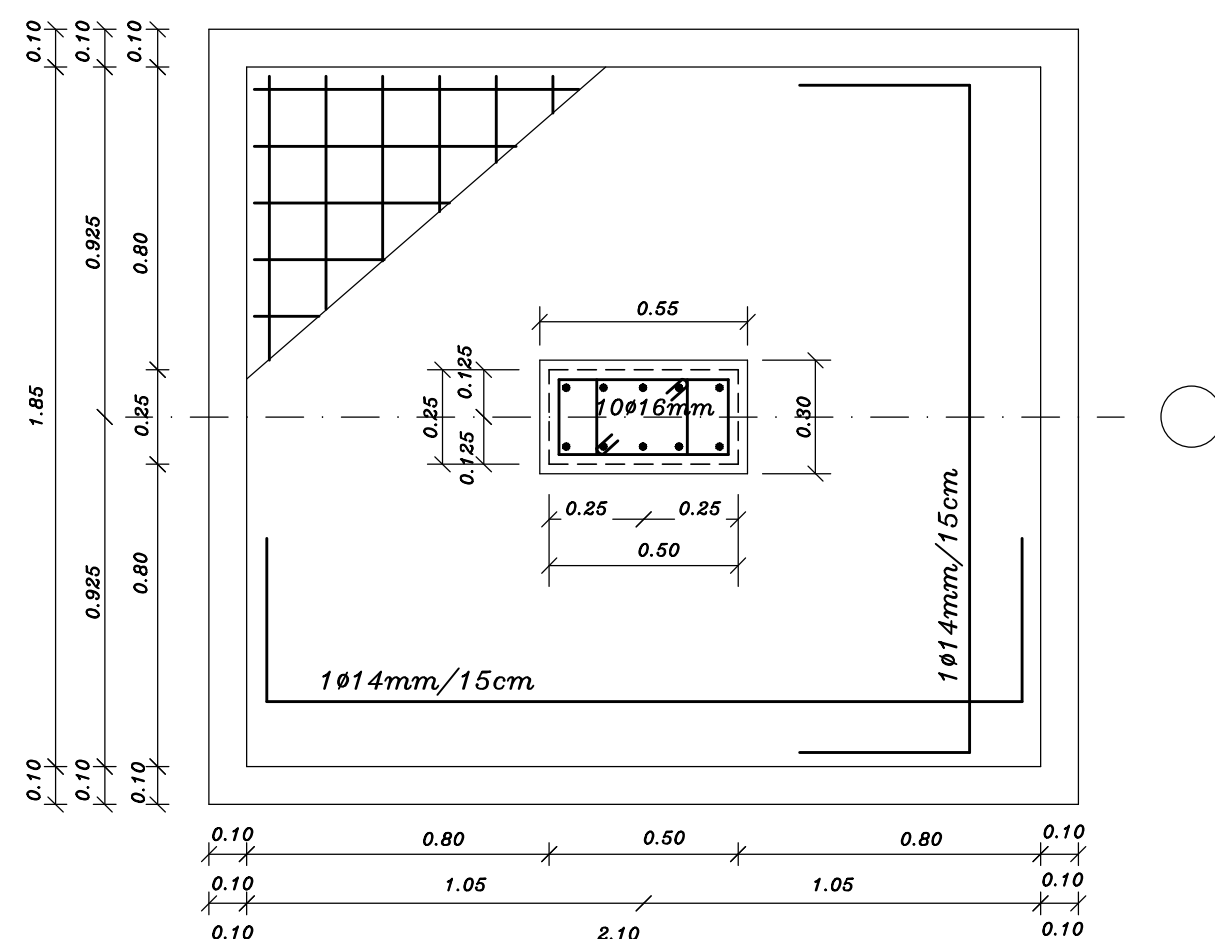


DETAIL OF (F12 , C1)
SCALE 1:20


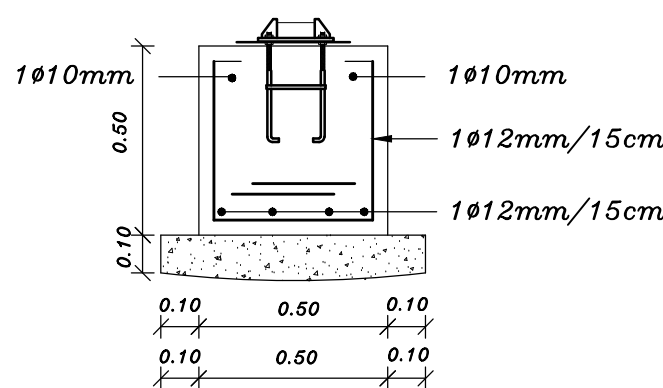
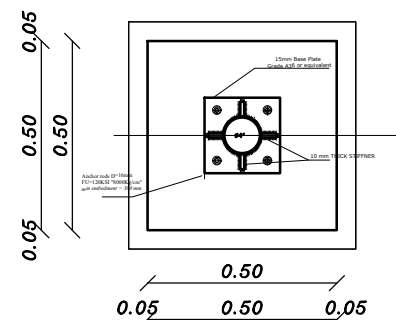


SECTION IN (F14)
For shaded area
Above Amphitheater
SCALE 1:20

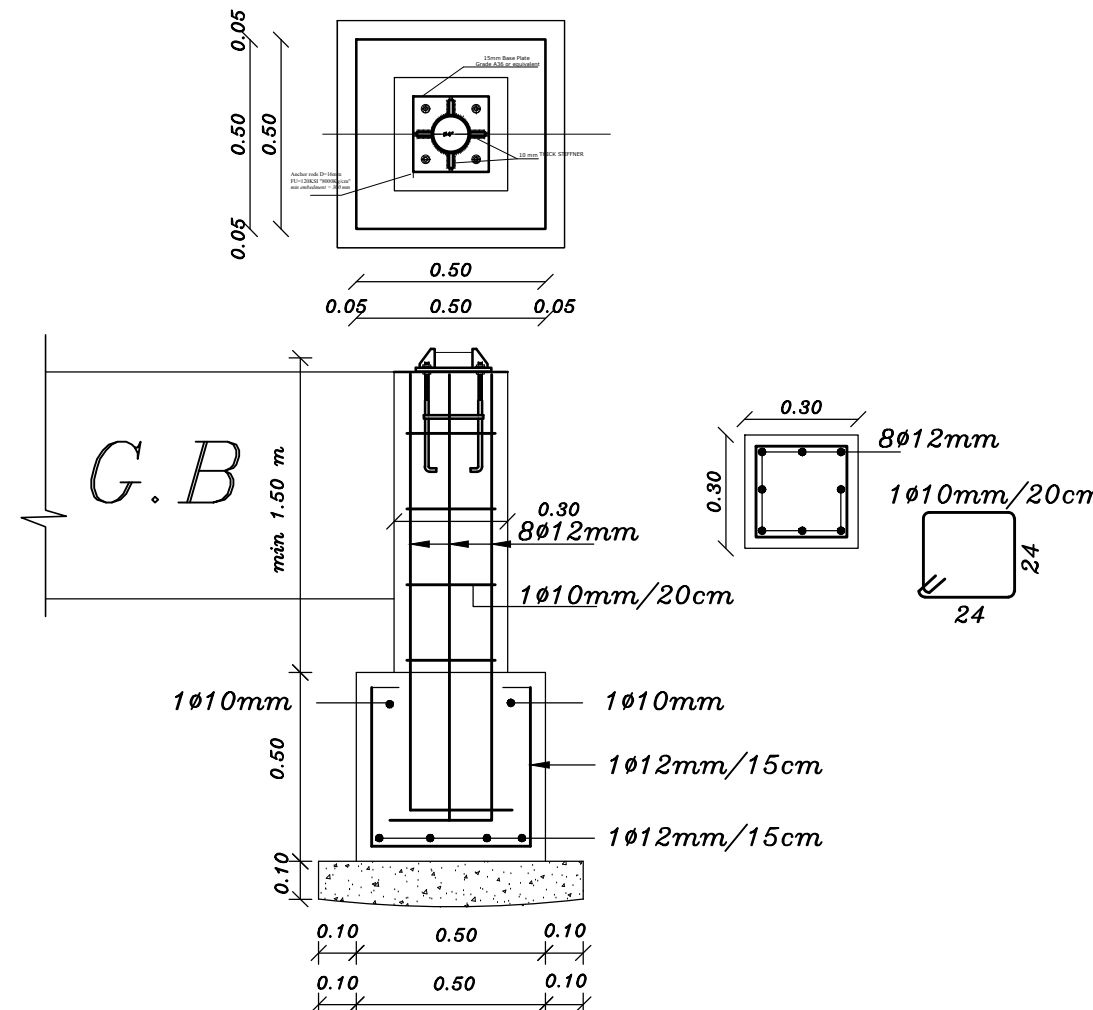


SECTION IN (F13)
SCALE 1:20

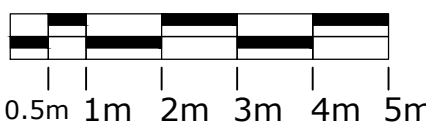

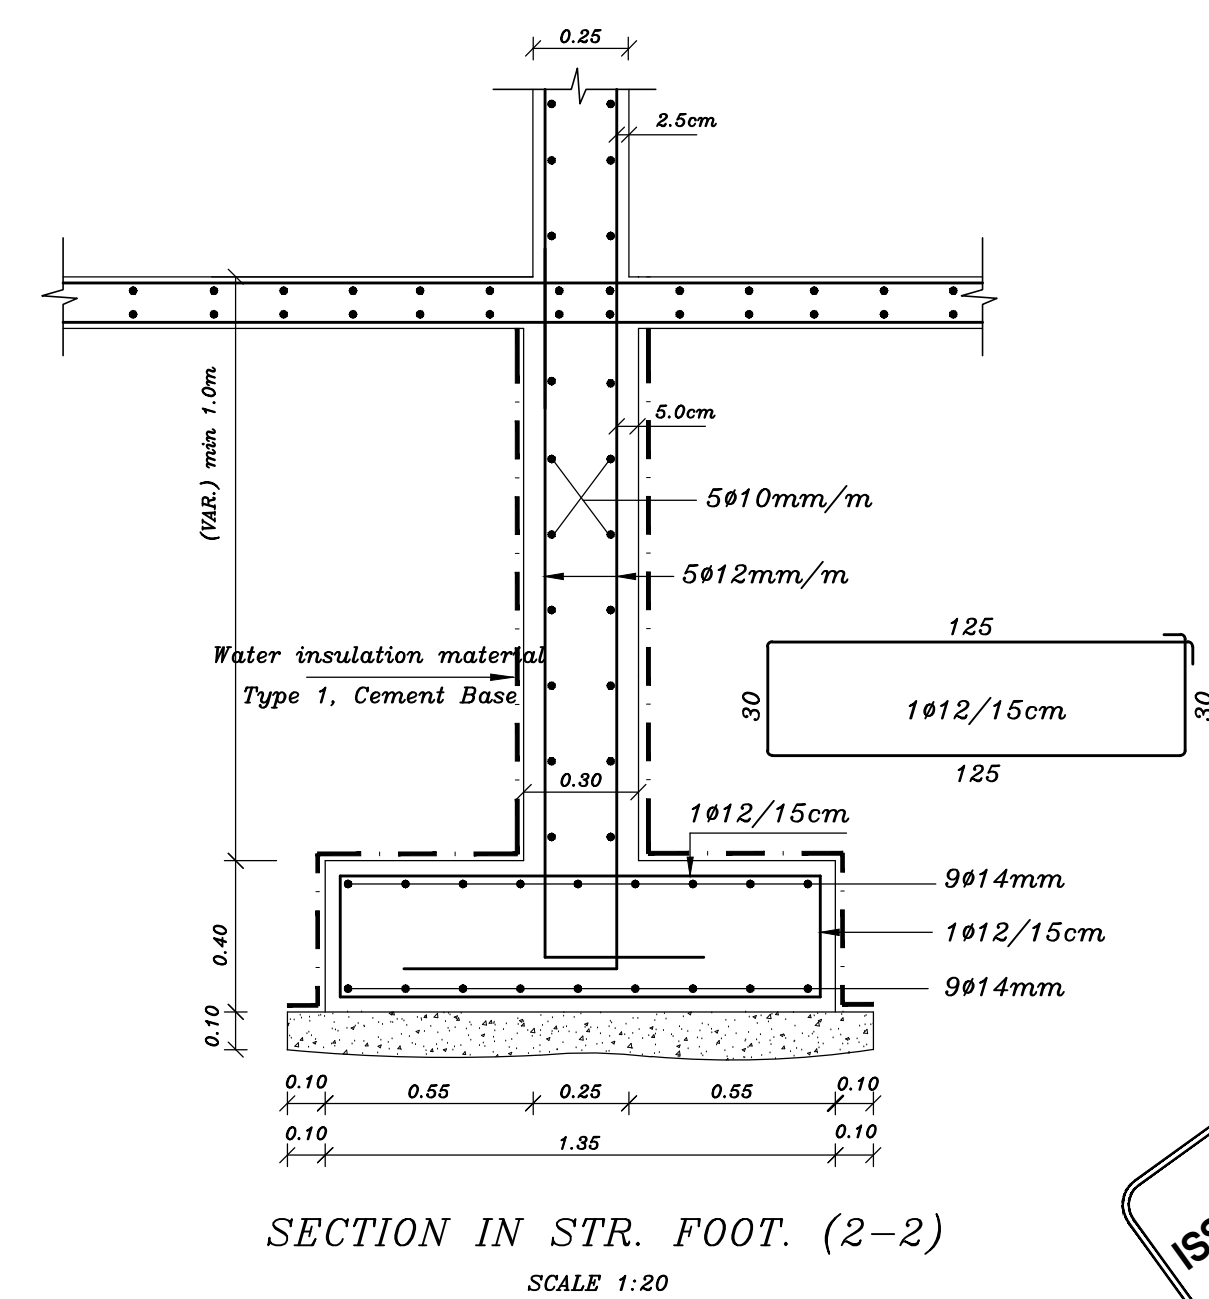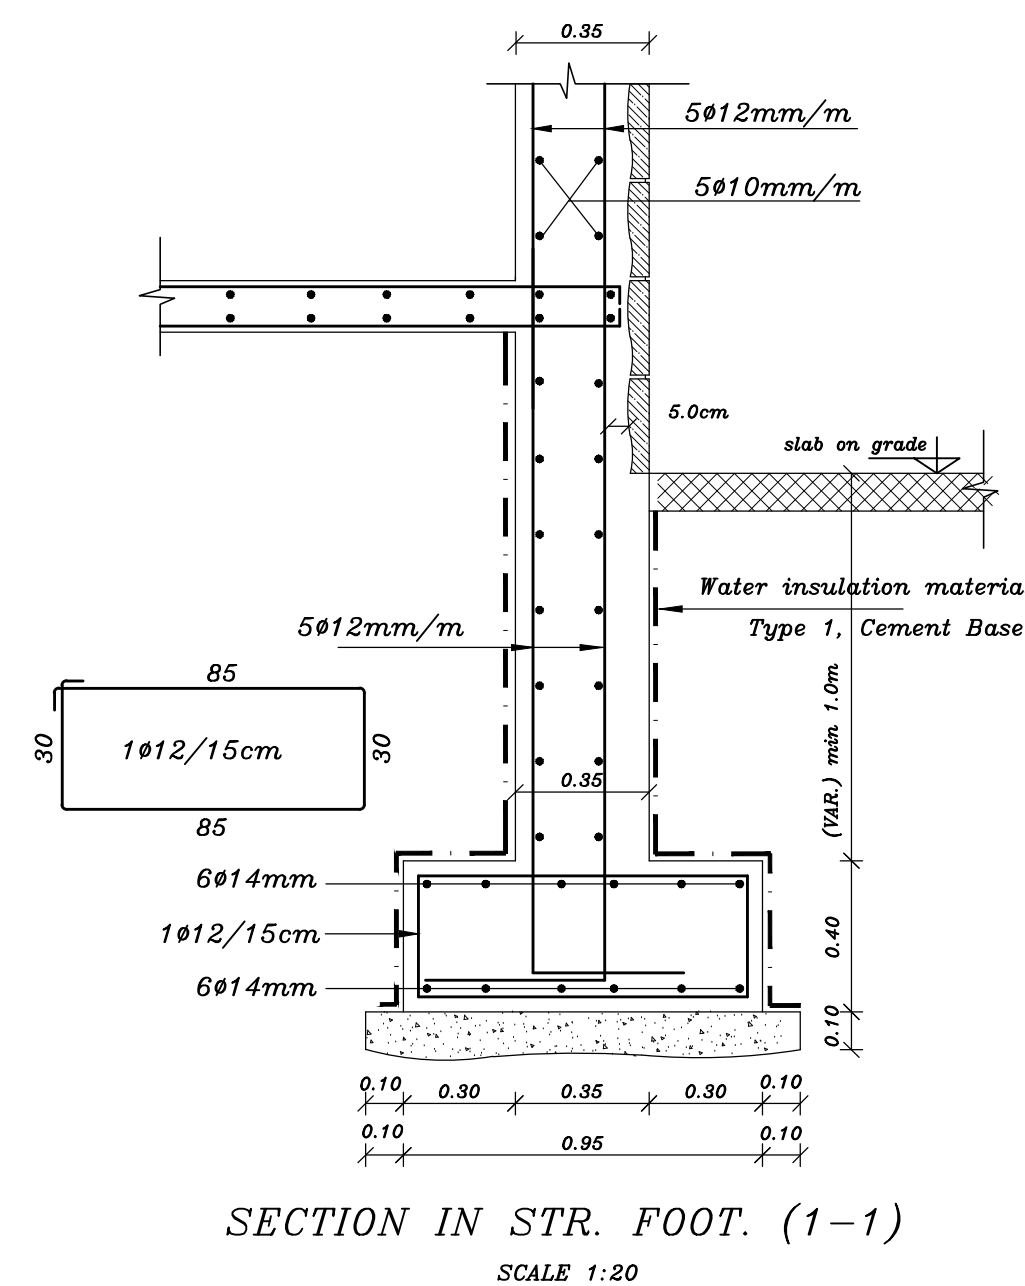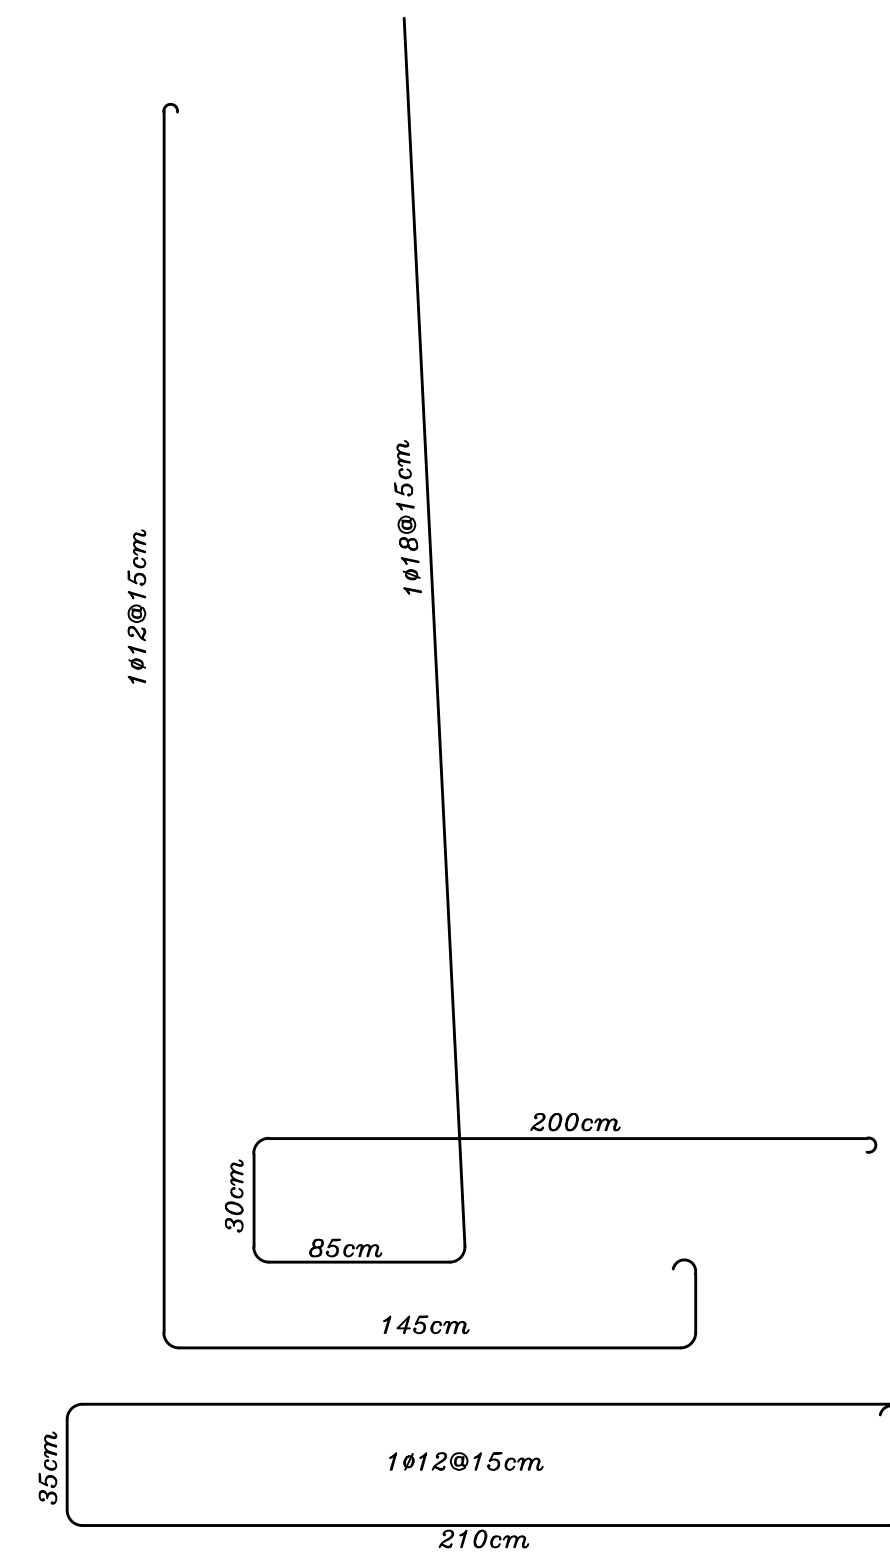


ISSUED FOR TENDERING


تعزل المناور ويوت الدرج عزلاً
افقياً وعمودياً بمواد وأبواب مقاومة
للحريق وغير منفذة للدخان لمدة
لا تقل عن 120 دقيقة.
تهوية المراحيض تكون بواسطة
مراوح شفط ميكانيكية

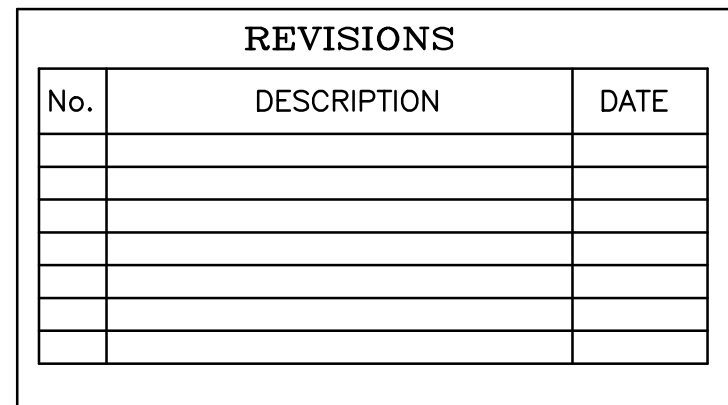


DESIGNED	Arch. A. ZAGHA		SCALE	1:100
CHECKED	Arch. A. SAADEH		DATE	April 2026
APPROVED	Arch. A. ZAGHA		DRG. No.	S-10
DRAWN	AUTO CAD			

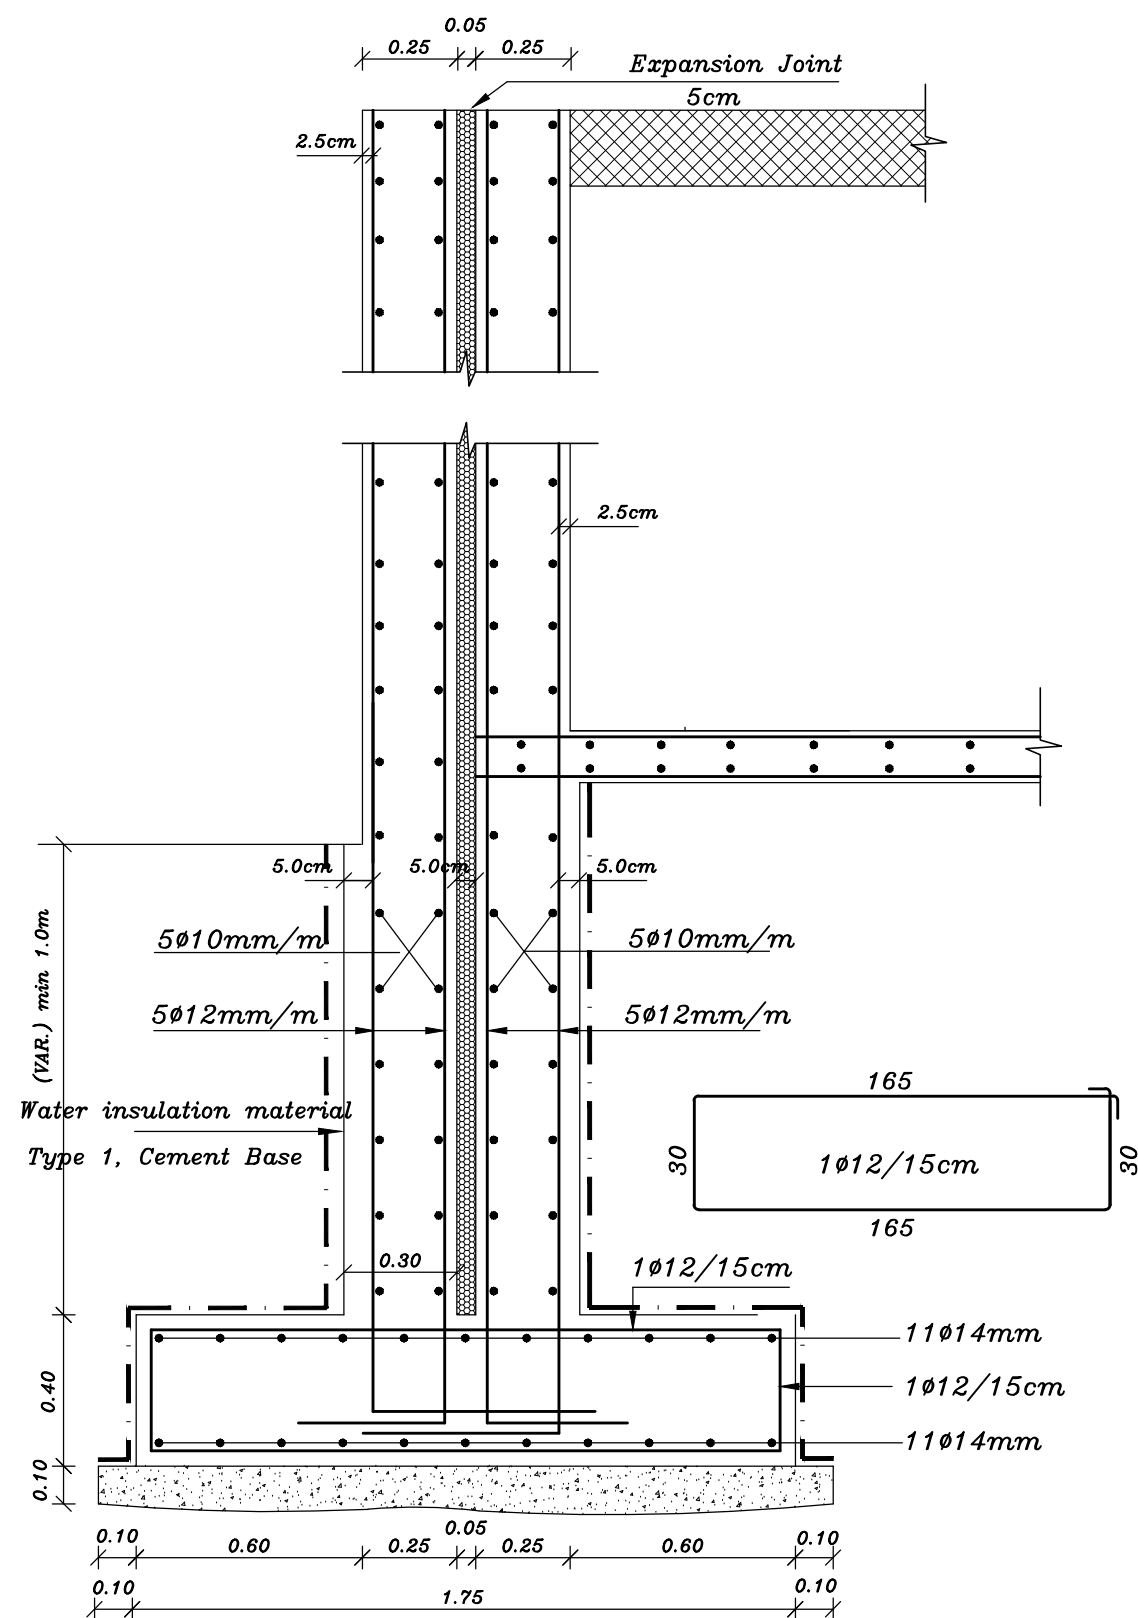


SECTION IN STR. FOOT. (3-3)
SCALE 1:20

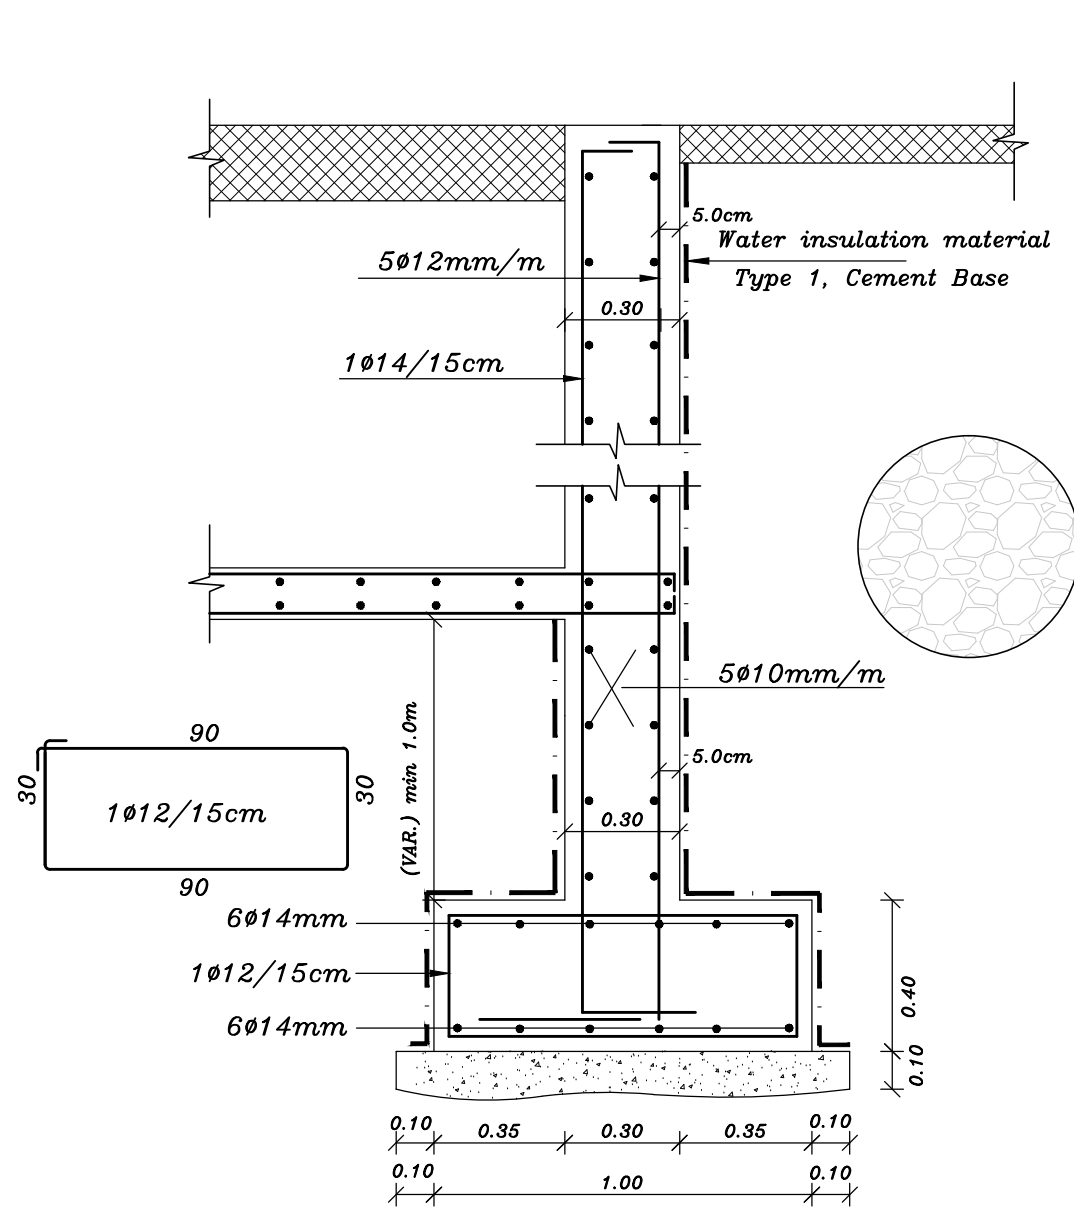


SECTION IN STR. FOOT. (4-4)
SCALE 1:20

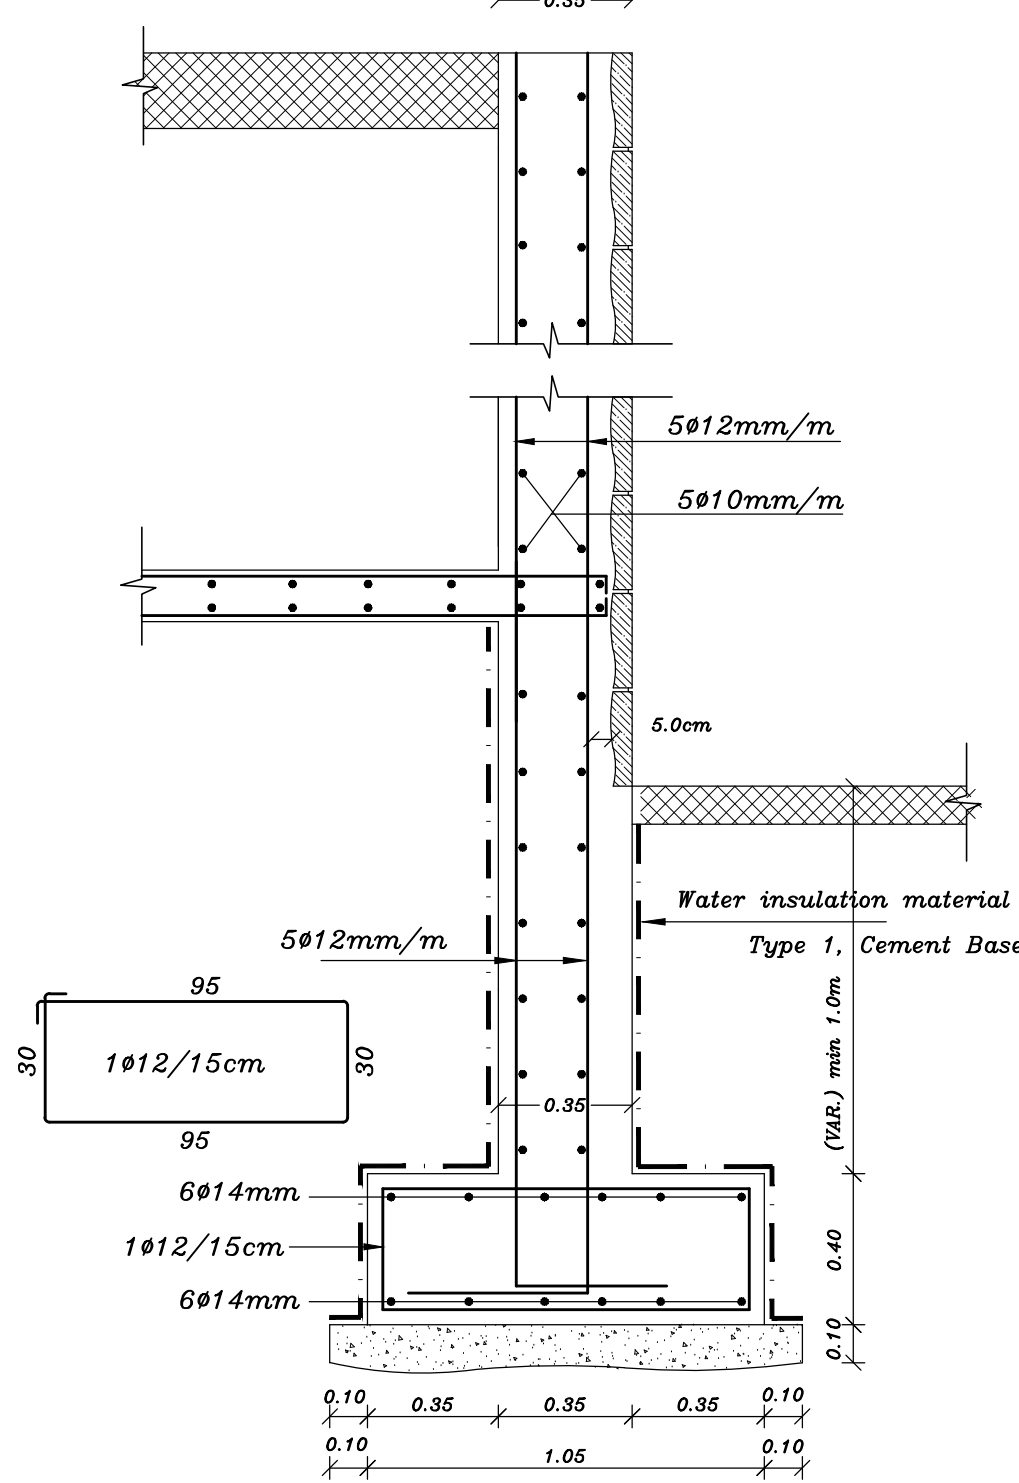


SECTION IN STR. FOOT. (5-5)
SCALE 1:20

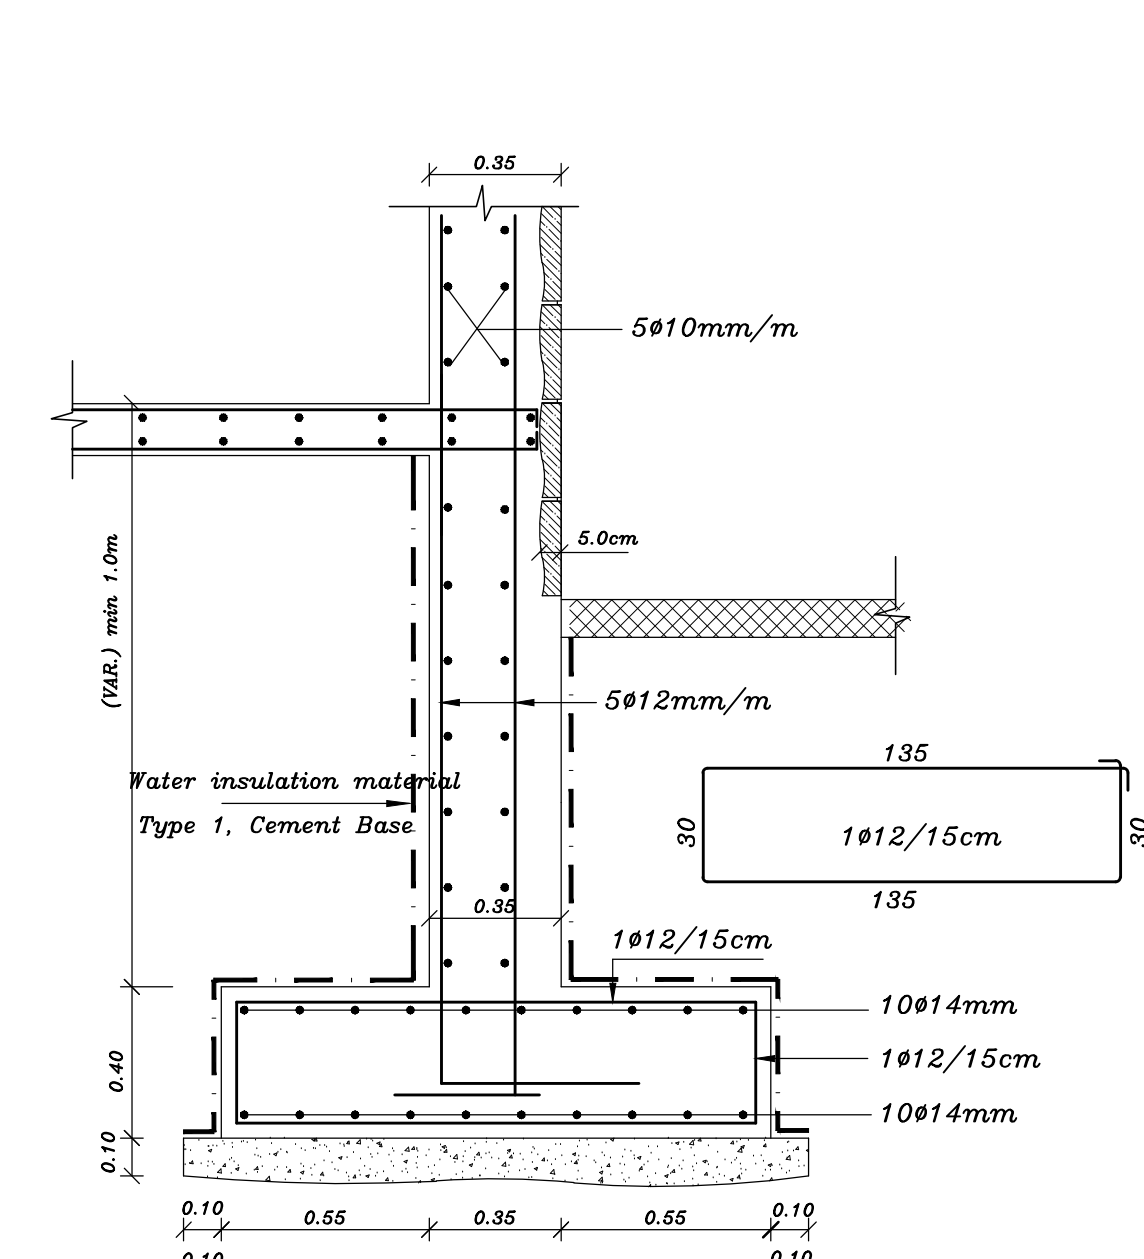


SECTION IN STR. FOOT. (6-6)
SCALE 1:20

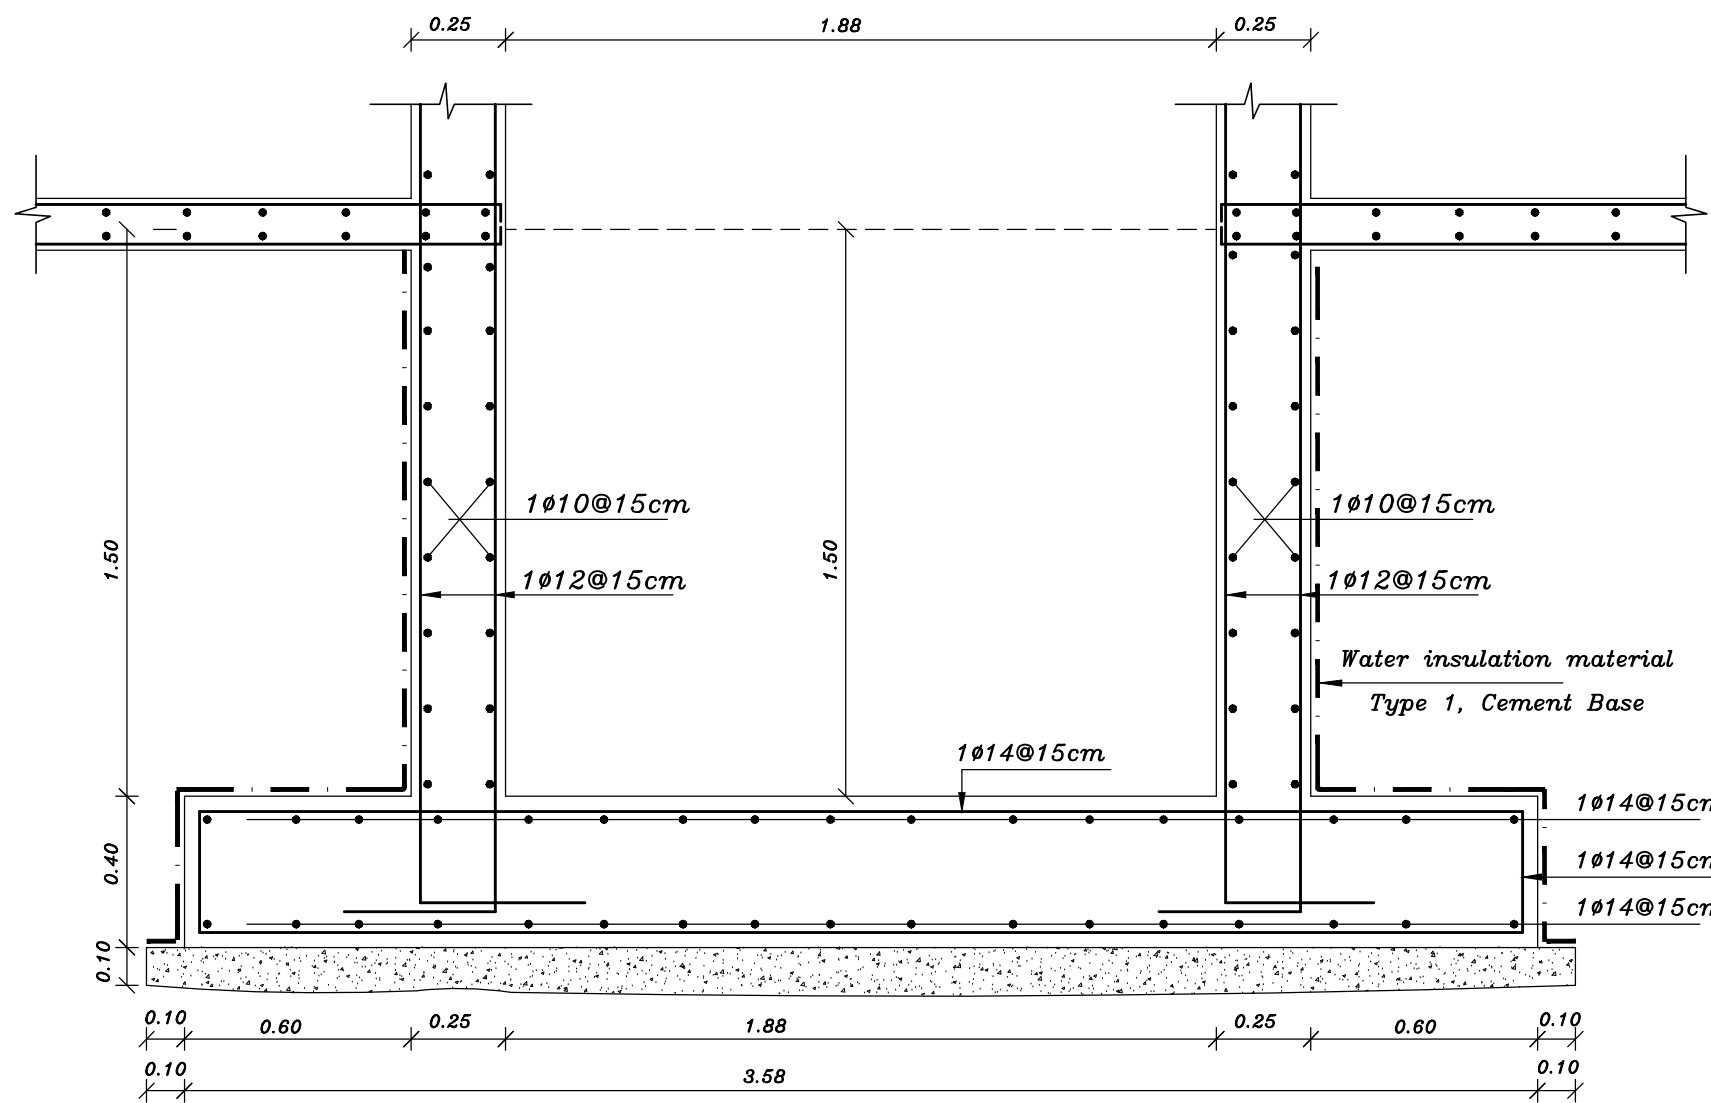

SECTION IN STR. FOUND. (7-7)
SCALE 1:20

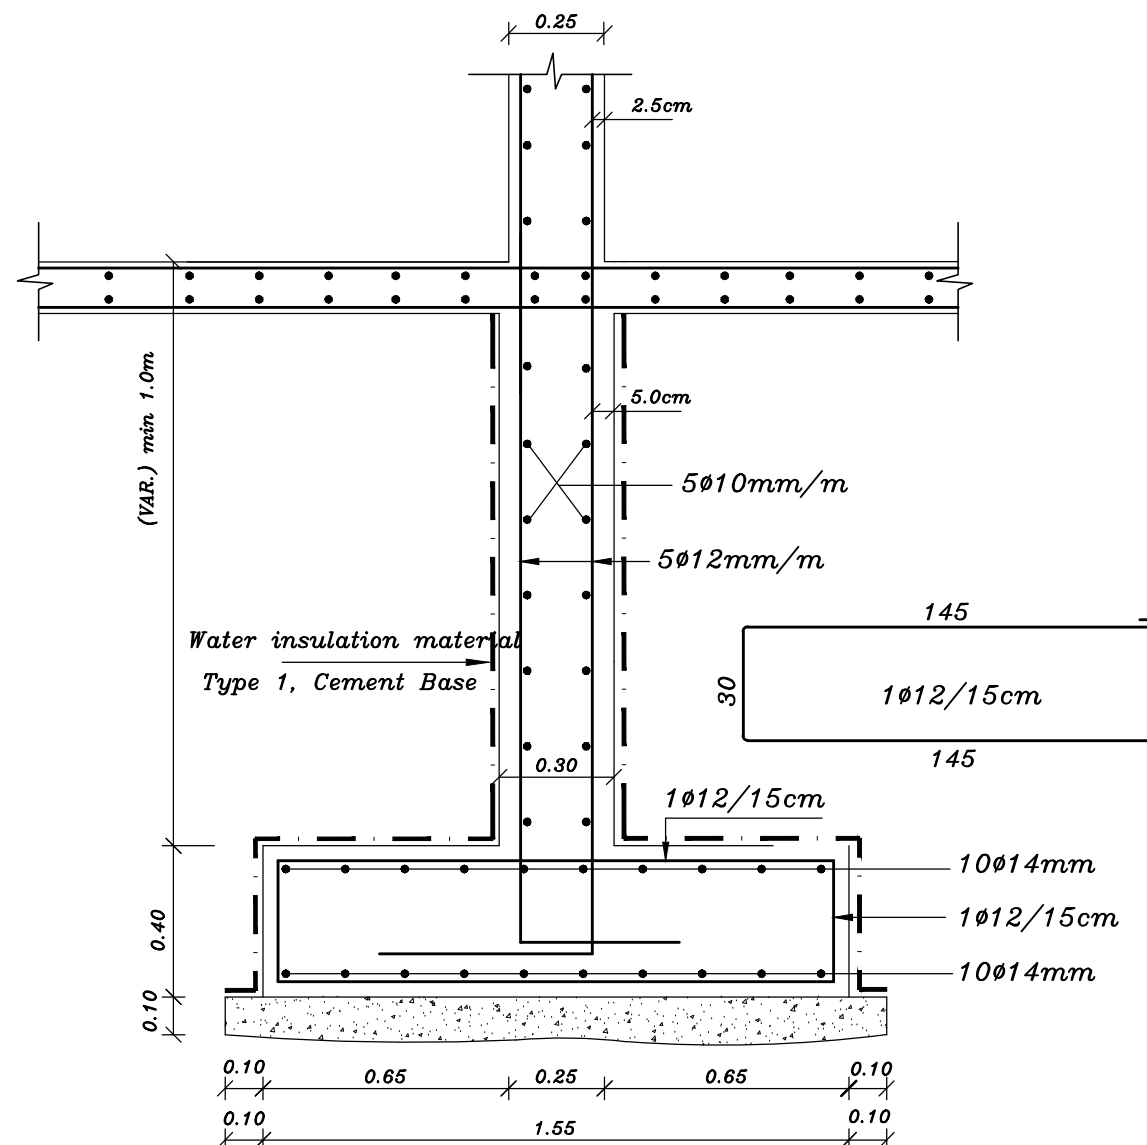

SECTION IN STR. FOOT. (8-8)
SCALE 1:20

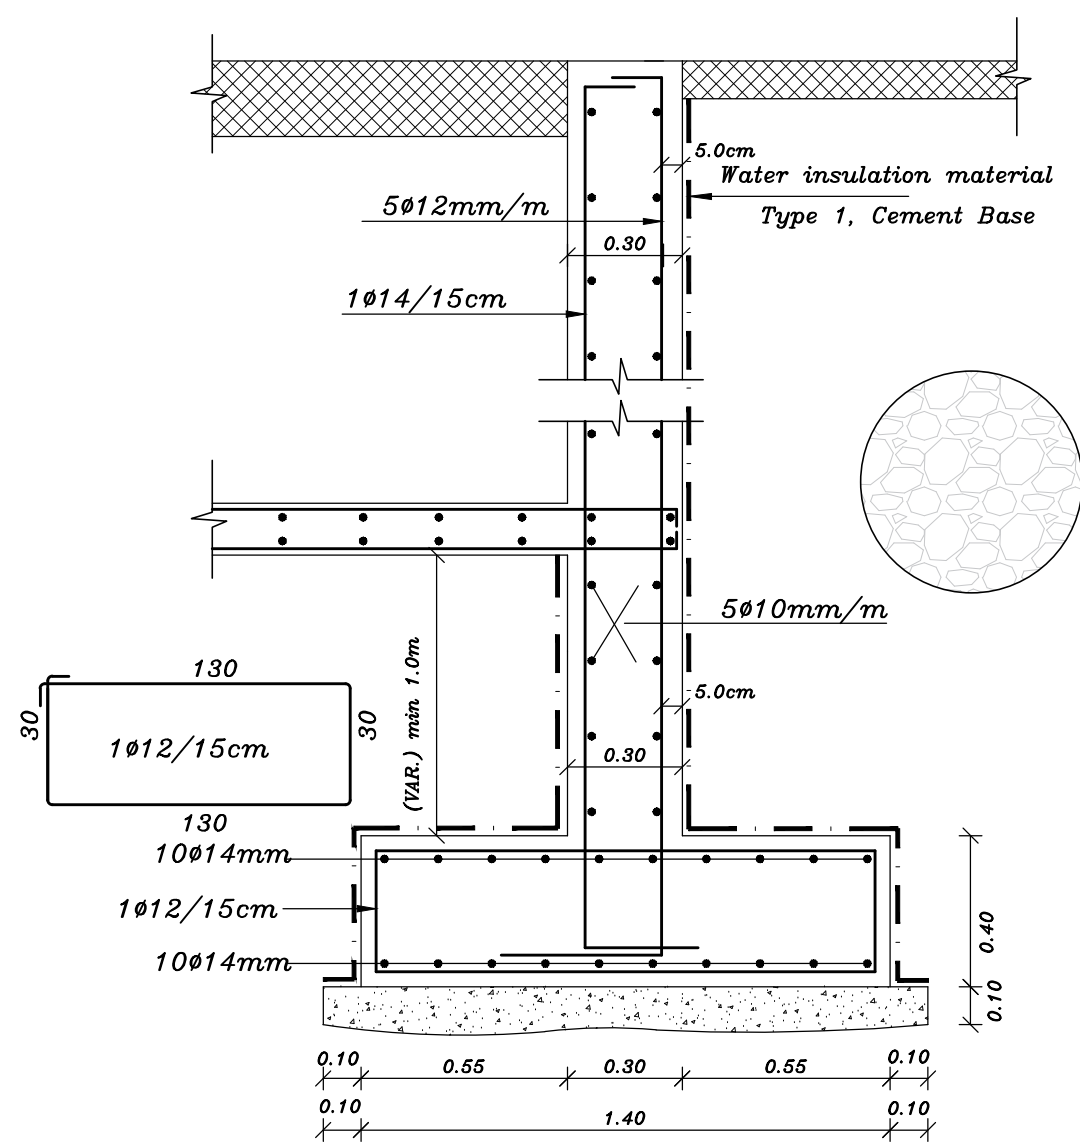

SECTION IN STR. FOOT. (9-9)
SCALE 1:20

NOTES:-

- ALL DIMENSIONS ARE IN CM UNLESS NOTED OTHERWISE
- ALL LEVELS ARE IN M. UNLESS NOTED OTHERWISE
- EXTERNAL WALLS OF STONE AND CONCRETE 30 CM THICK
- ALUMINUM WINDOWS SLIDING TYPE 7000 OR EQUIVALENT
- FLOOR FINISH LEVEL IS 3 CM HIGHER THAN THE VERANDAS FINISHING LEVEL
- ALL WIN. HAVE STEEL PROTECTION

ملاحظات:

تعزل النوافذ وبيوت الدرج عزلاً
إفخياً وعولياً بمواد وأبواب مقlosure
للحريق وغير منفذة للتلخخ لمدة
لا تقل عن 120 دقيقة.
تهوية المراحيض تكون بواسطة
مراوح شفط ميكانيكية

LEGEND

	SECTION NUMBER	REFERENCE SHEET NUMBER
	DETAIL NUMBER	REFERENCE SHEET NUMBER
	FLOOR FINISH LEVEL	
	FLOOR CONCRETE LEVEL	
	LEVEL SIGN IN PLAN	
	WINDOW NUMBER	
	DOOR NUMBER	
	RC CONCRETE FOR COL.	
	RC CONCRETE FOR WALLS	
	CONCRETE	
	STONE WALL	
	HOLLOW BLOCKS	
	INSULATION MATERIAL	

REVISIONS

No.	DESCRIPTION	DATE

OWNER: STATE OF PALESTINE

MINISTRY OF EDUCATION
D.G. BUILDINGS

Navision code: PSE22001-10075

CONTRACTING AUTHORITY:

Enabel

FUNDED BY:

Belgium
partner in development

PROJECT NAME:

Public works contract for the
'Construction of Al-Bakri Green Girls' School
In Hebron
Navision Code: PSE22001-10075

SHEET NAME:

FOUNDATION DETAILS VI

LOCATION:

City: HEBRON GOVERNATE: HEBRON

BLOCK: 34425 PLOT NO:232 QUARTER/ LOCATION: AL-SHAABA


JOINT VENTURE

iproplan
Planungsgesellschaft mbH
Consulting Engineers And Architects


مهندسون إستشاريون
مهندسون إستشاريون
CONSULTING ENGINEERS
AND ARCHITECTS

DESIGNED	Arch. A. ZAGHA	SCALE	1:100
CHECKED	Arch. A. SAADAH	DATE	April 2026
APPROVED	Arch. A. ZAGHA	DRG. No.	S-11
DRAWN	AUTO CAD		


ISSUED FOR TENDERING

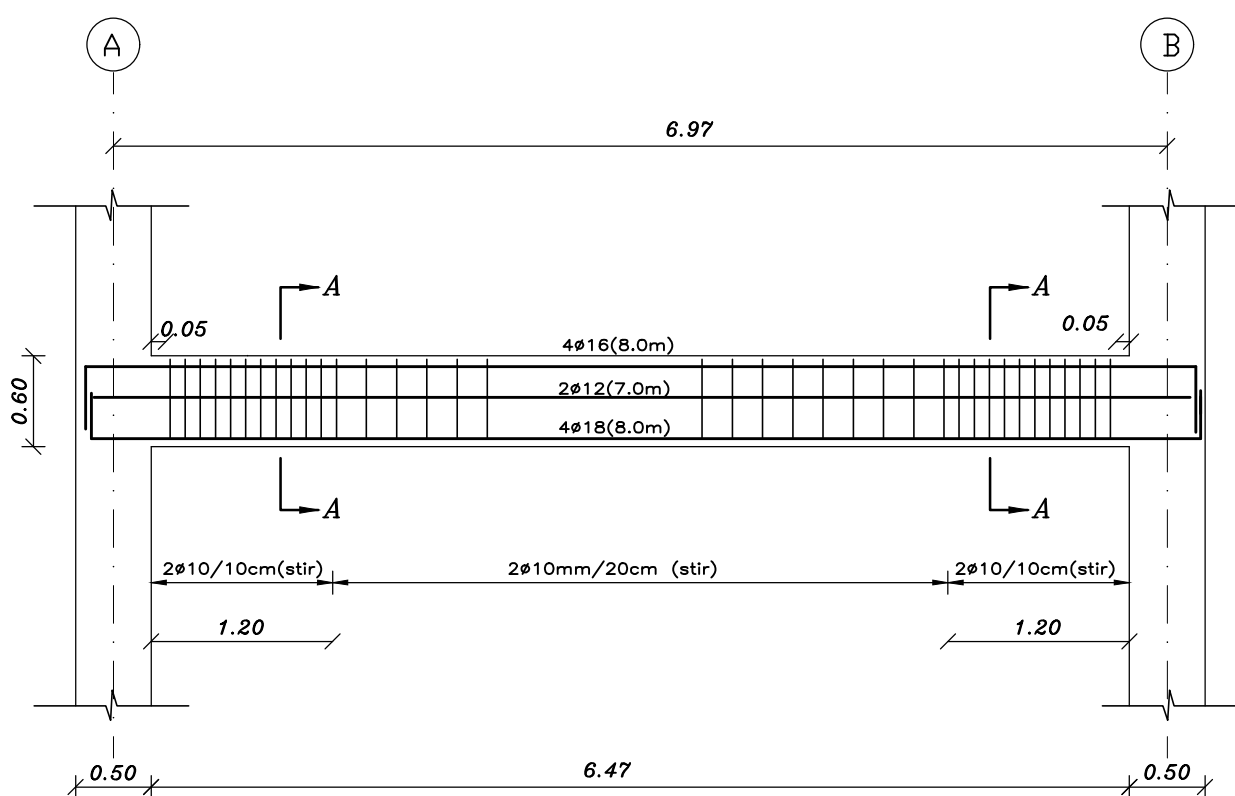


DETAIL OF (GB.1)
SCALE 1:50

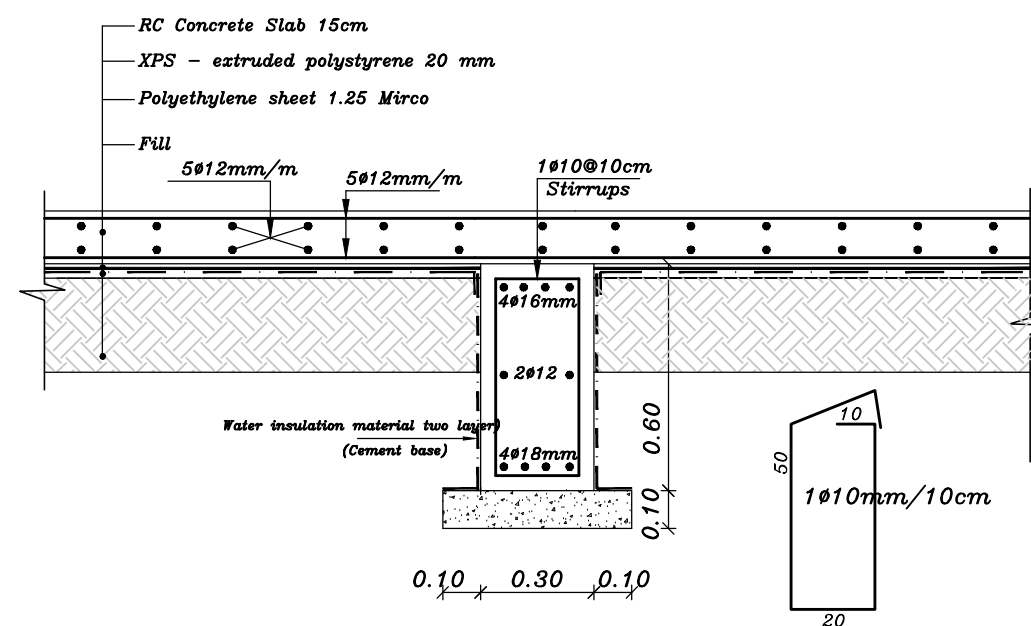


SECTION A-A (GB.1) WITH GROUND SLAB
SCALE 1:20

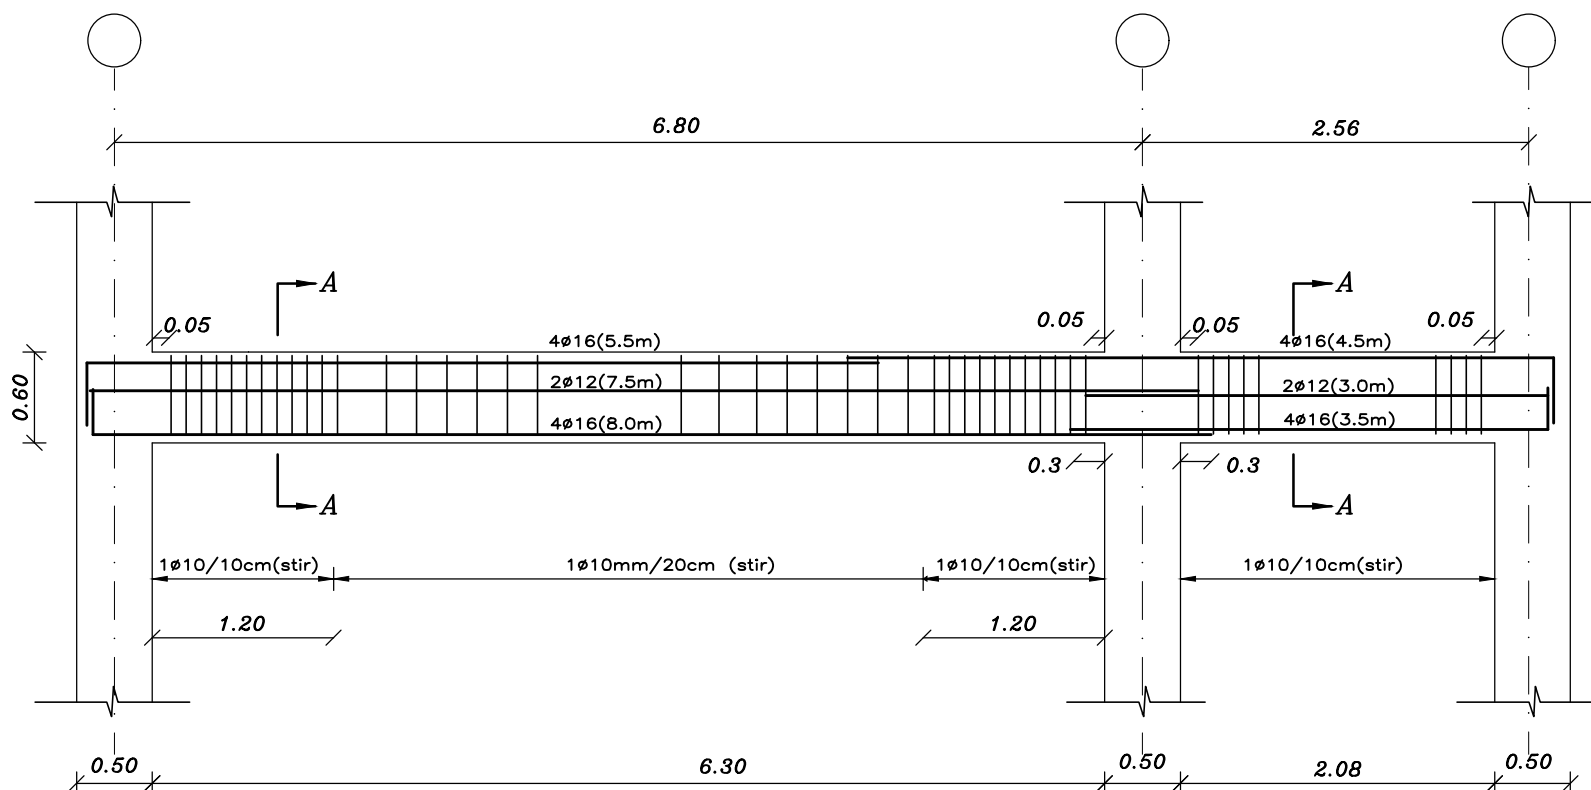


DETAIL OF (GB.2)
SCALE 1:50

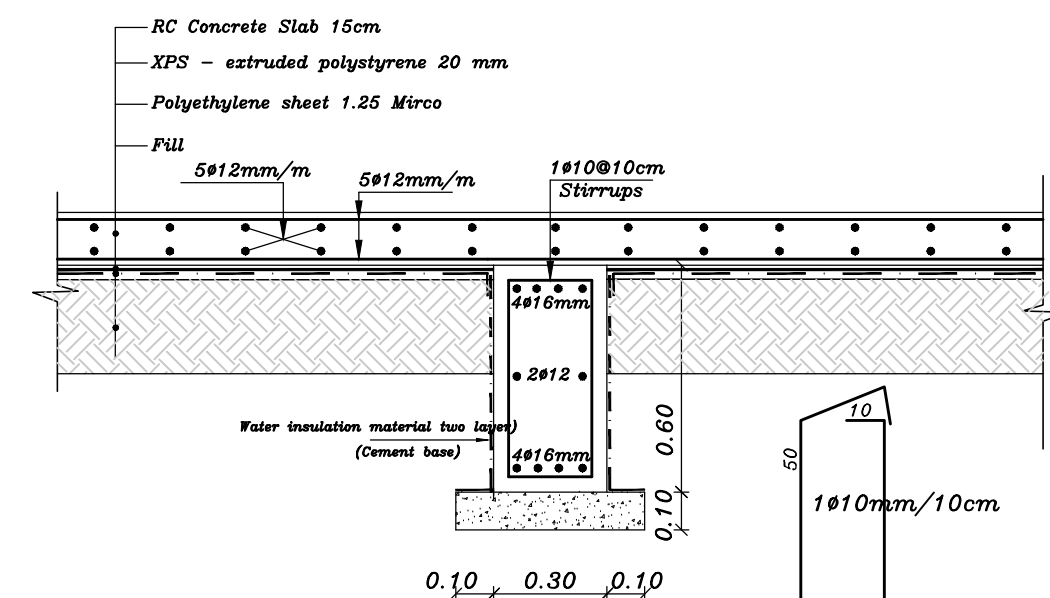


SECTION A-A (GB.2) WITH GROUND SLAB
SCALE 1:20

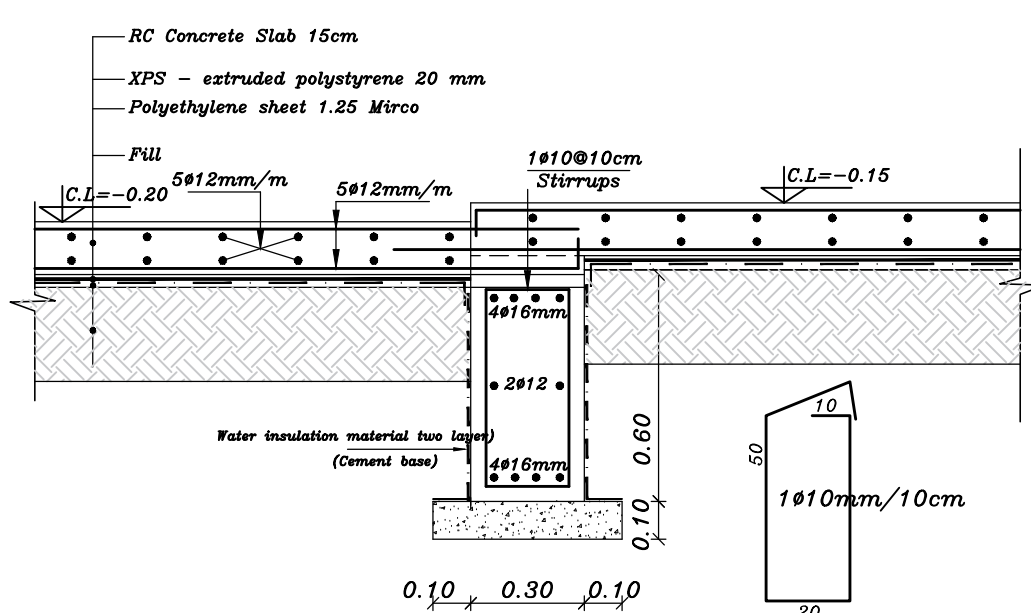


TYPICAL SECTION (GB.3) WITH GROUND SLAB
SCALE 1:20

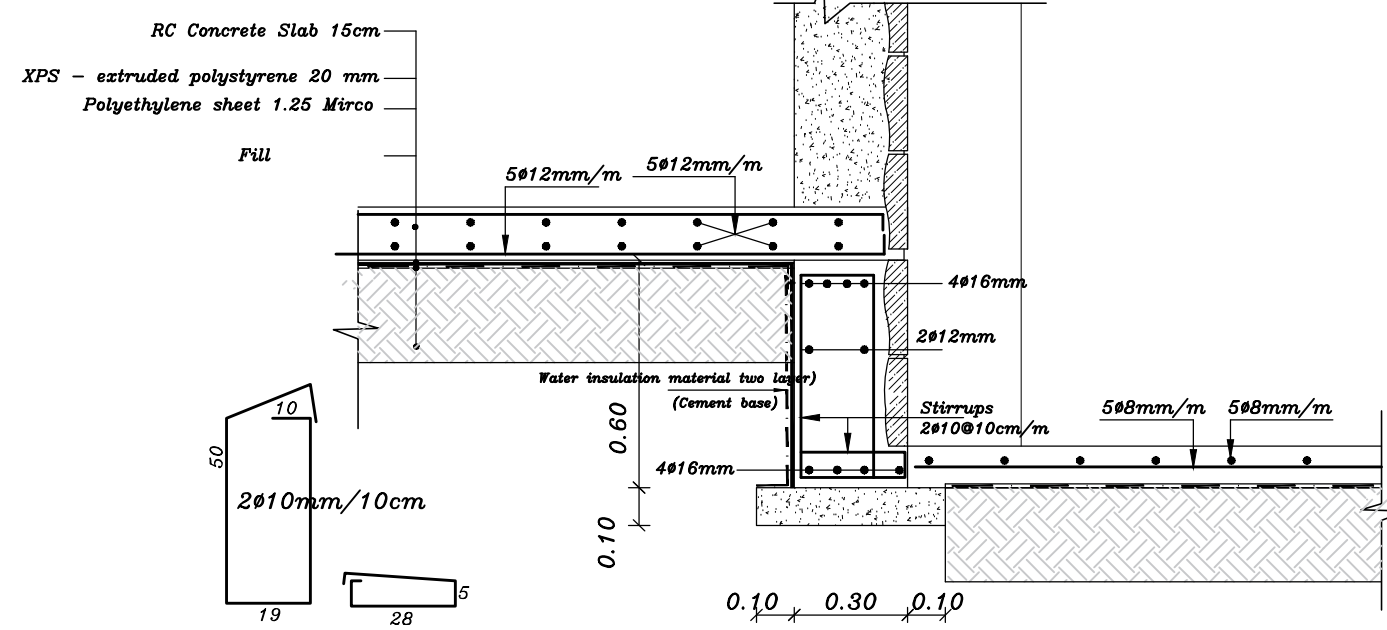


TYPICAL SECTION (GB.4) WITH GROUND SLAB
SCALE 1:20

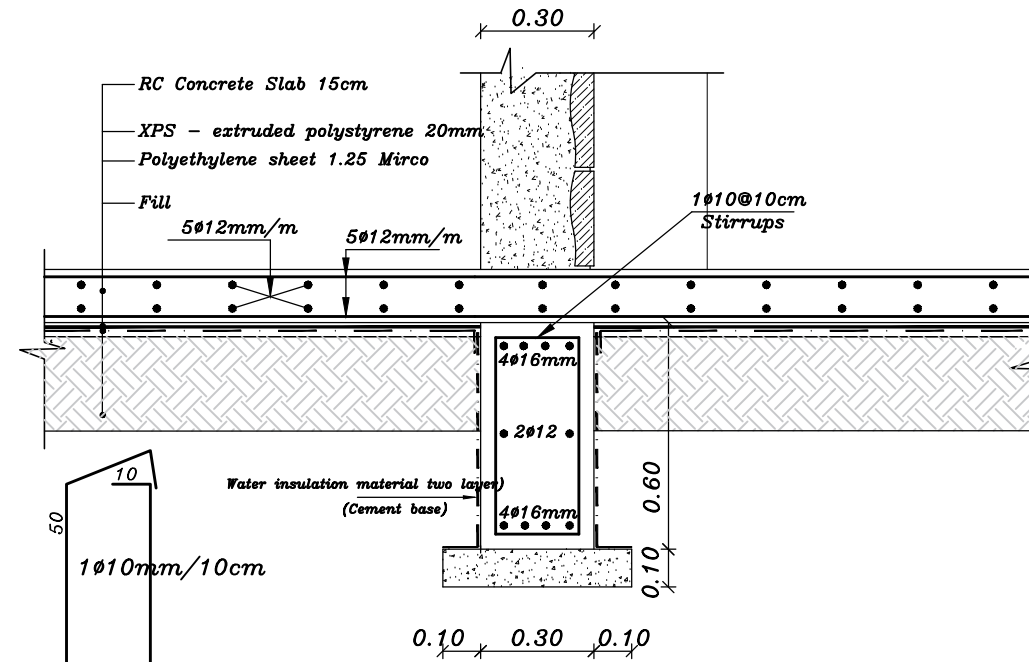


TYPICAL SECTION (GB.5) WITH GROUND SLAB
SCALE 1:20

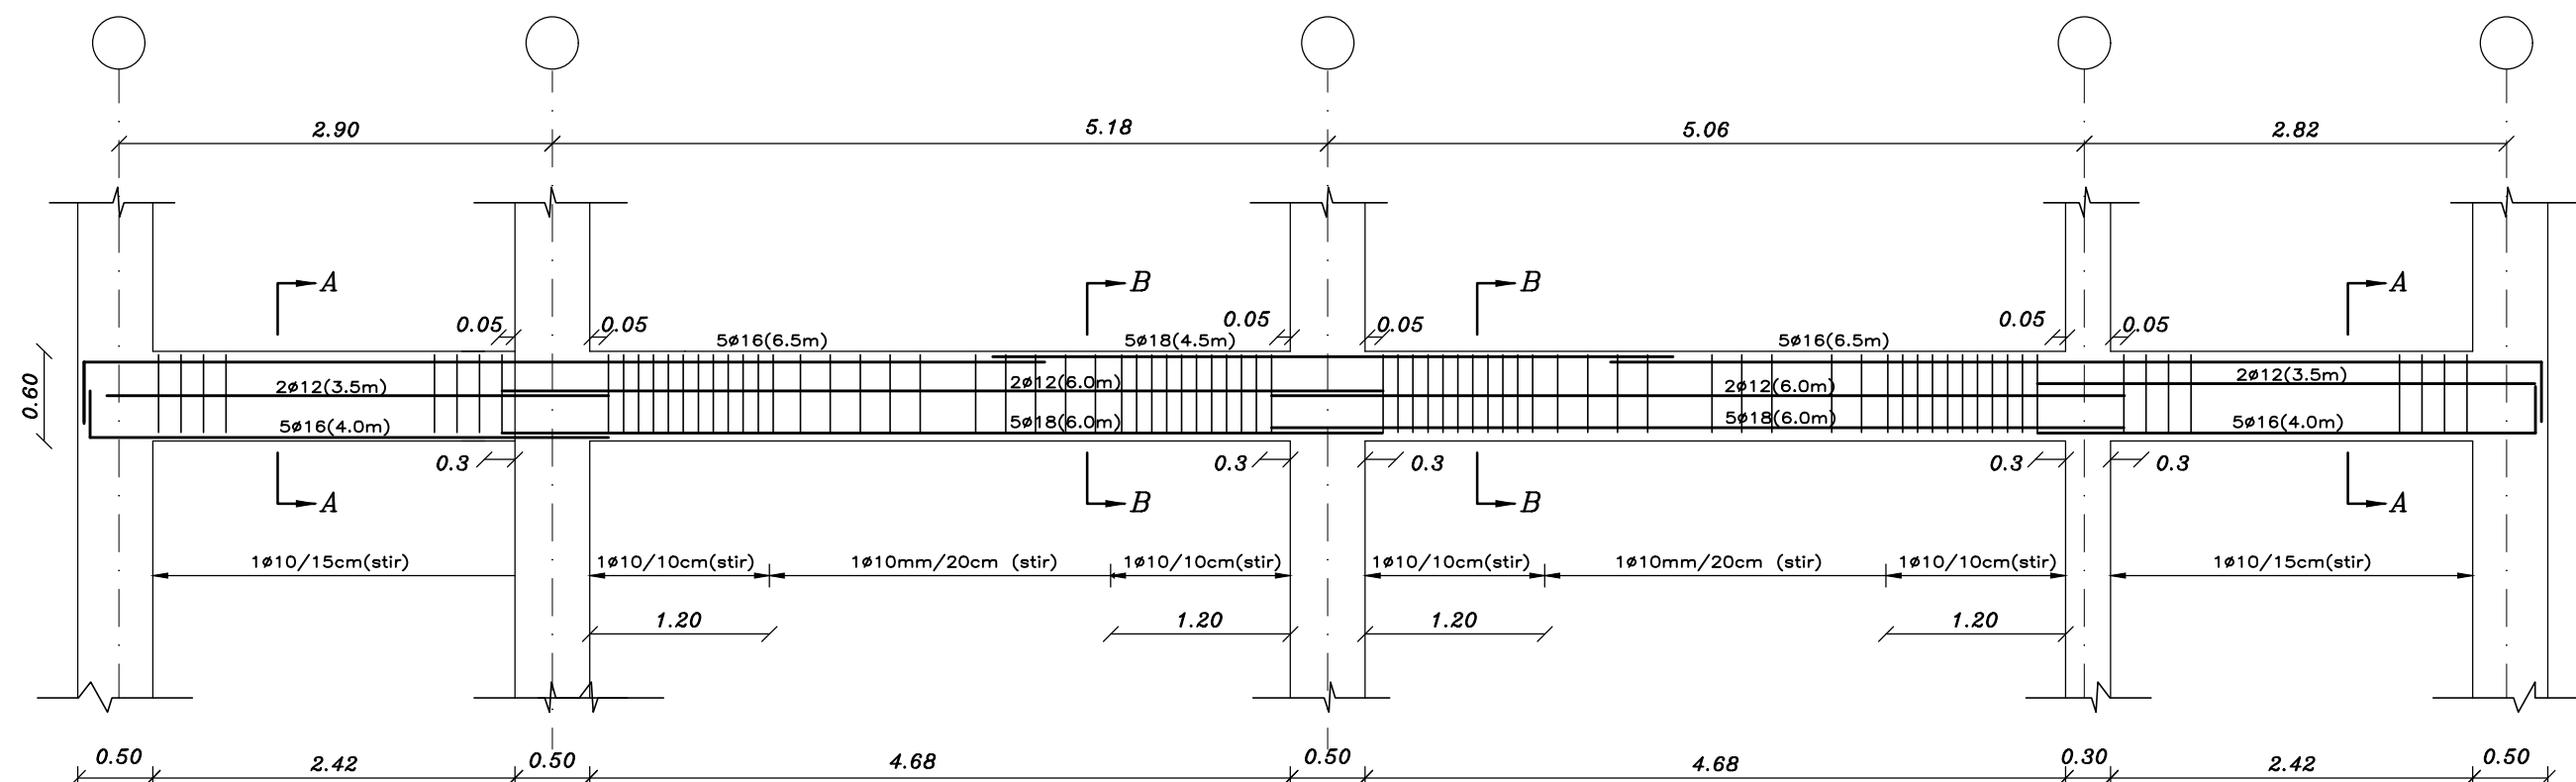


DETAIL OF (GB.6)
SCALE 1:50

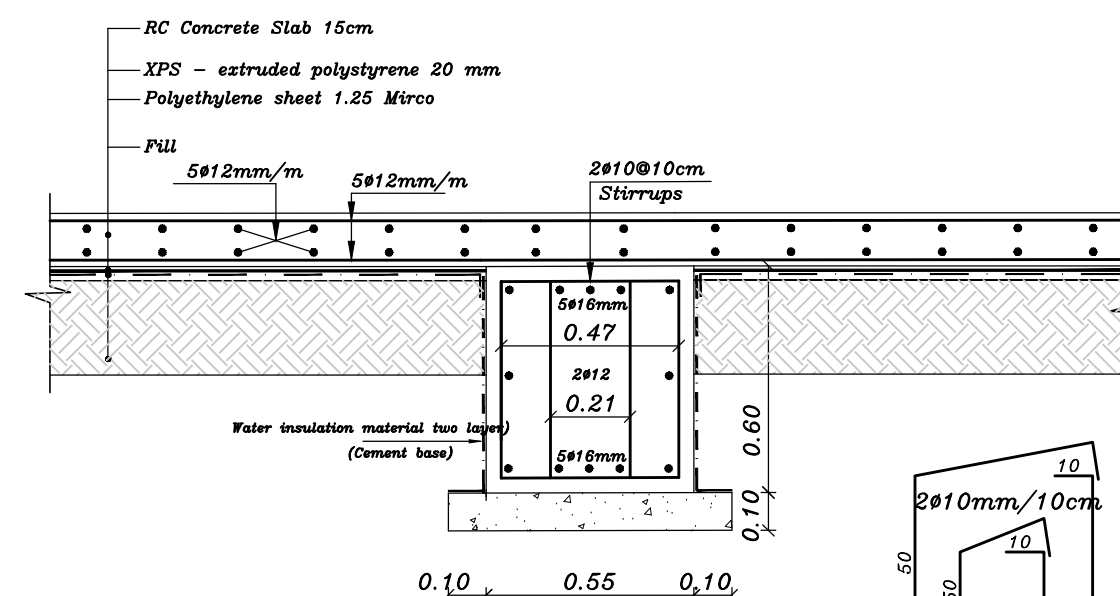

SECTION A-A (GB.6) WITH GROUND SLAB
SCALE 1:20

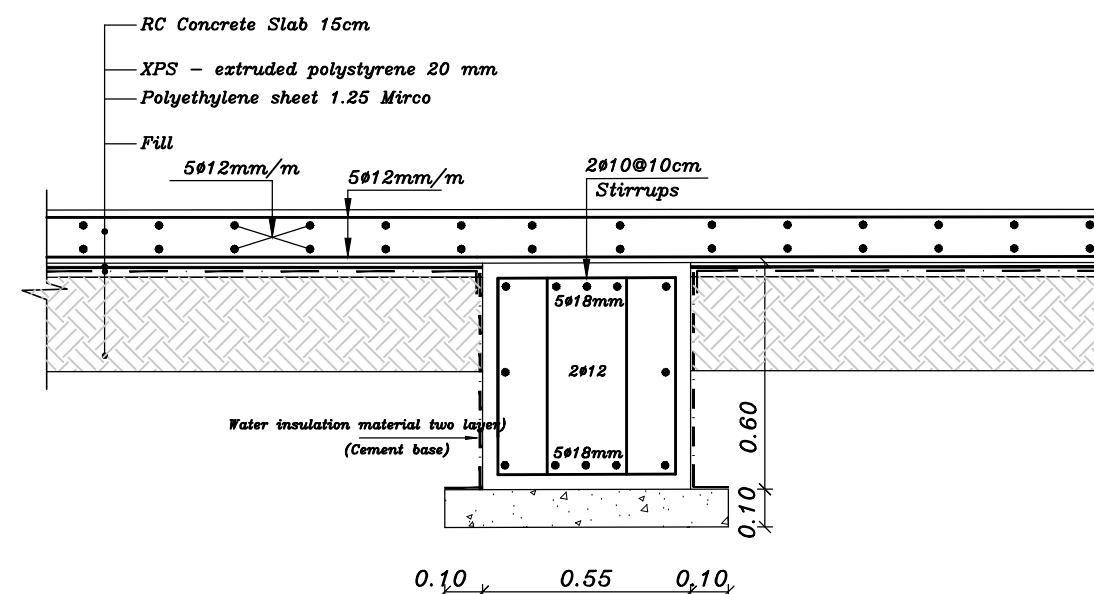

SECTION B-B (GB.6) WITH GROUND SLAB
SCALE 1:20

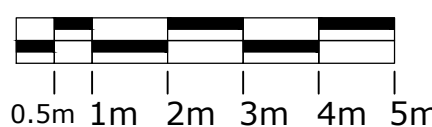

NOTES:-

- ALL DIMENSIONS ARE IN CM UNLESS NOTED OTHERWISE
- ALL LEVELS ARE IN M. UNLESS NOTED OTHERWISE
- EXTERNAL WALLS OF STONE AND CONCRETE 30 CM THICK
- ALUMINUM WINDOWS SLIDING TYPE 7000 OR EQUIVALENT
- FLOOR FINISH LEVEL IS 3 CM HIGHER THAN THE VERANDAS FINISHING LEVEL
- ALL WIN. HAVE STEEL PROTECTION

ملاحظات:

تعزل النوافذ وبيوت الدرج عزلاً
انفجياً وعمودياً بمواد وأبواب مقاومة
للحريق وغير منفذة للدخان لمدة
لا تقل عن 120 دقيقة.
تهوية المراحيض تكون بواسطة
مراوح شفط ميكانيكية

LEGEND

- SECTION NUMBER
REFERENCE SHEET NUMBER
- DETAIL NUMBER
REFERENCE SHEET NUMBER
- FLOOR FINISH LEVEL
FLOOR CONCRETE LEVEL
- LEVEL SIGN IN PLAN
- WINDOW NUMBER
REFERENCE SHEET NUMBER
- DOOR NUMBER
REFERENCE SHEET NUMBER
- RC CONCRETE FOR COL.
- RC CONCRETE FOR WALLS
- CONCRETE
- STONE WALL
- HOLLOW BLOCKS
- INSULATION MATERIAL

REVISIONS

No.	DESCRIPTION	DATE

OWNER: STATE OF PALESTINE



MINISTRY OF EDUCATION
D.G. BUILDINGS

Navision code: PSE22001-10075

CONTRACTING AUTHORITY:

Enabel

FUNDED BY:



PROJECT NAME:

Public works contract for the
'Construction of Al-Bakri Green Girls' School
In Hebron

Navision Code: PSE22001-10075

SHEET NAME:

GROUND BEAM DETAIL I

LOCATION:




City: HEBRON GOVERNATE: HEBRON
BLOCK: 34425 PLOT NO:232 QUARTER/ LOCATION: AL-SHAABA

JOINT VENTURE



DESIGNED	Arch. A. ZAGHA	SCALE	1:100
CHECKED	Arch. A. SAADEN	DATE	April 2026
APPROVED	Arch. A. ZAGHA	DRG. No.	S-12
DRAWN	AUTO CAD		



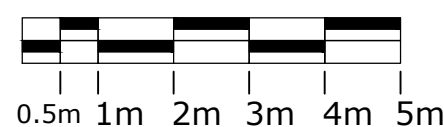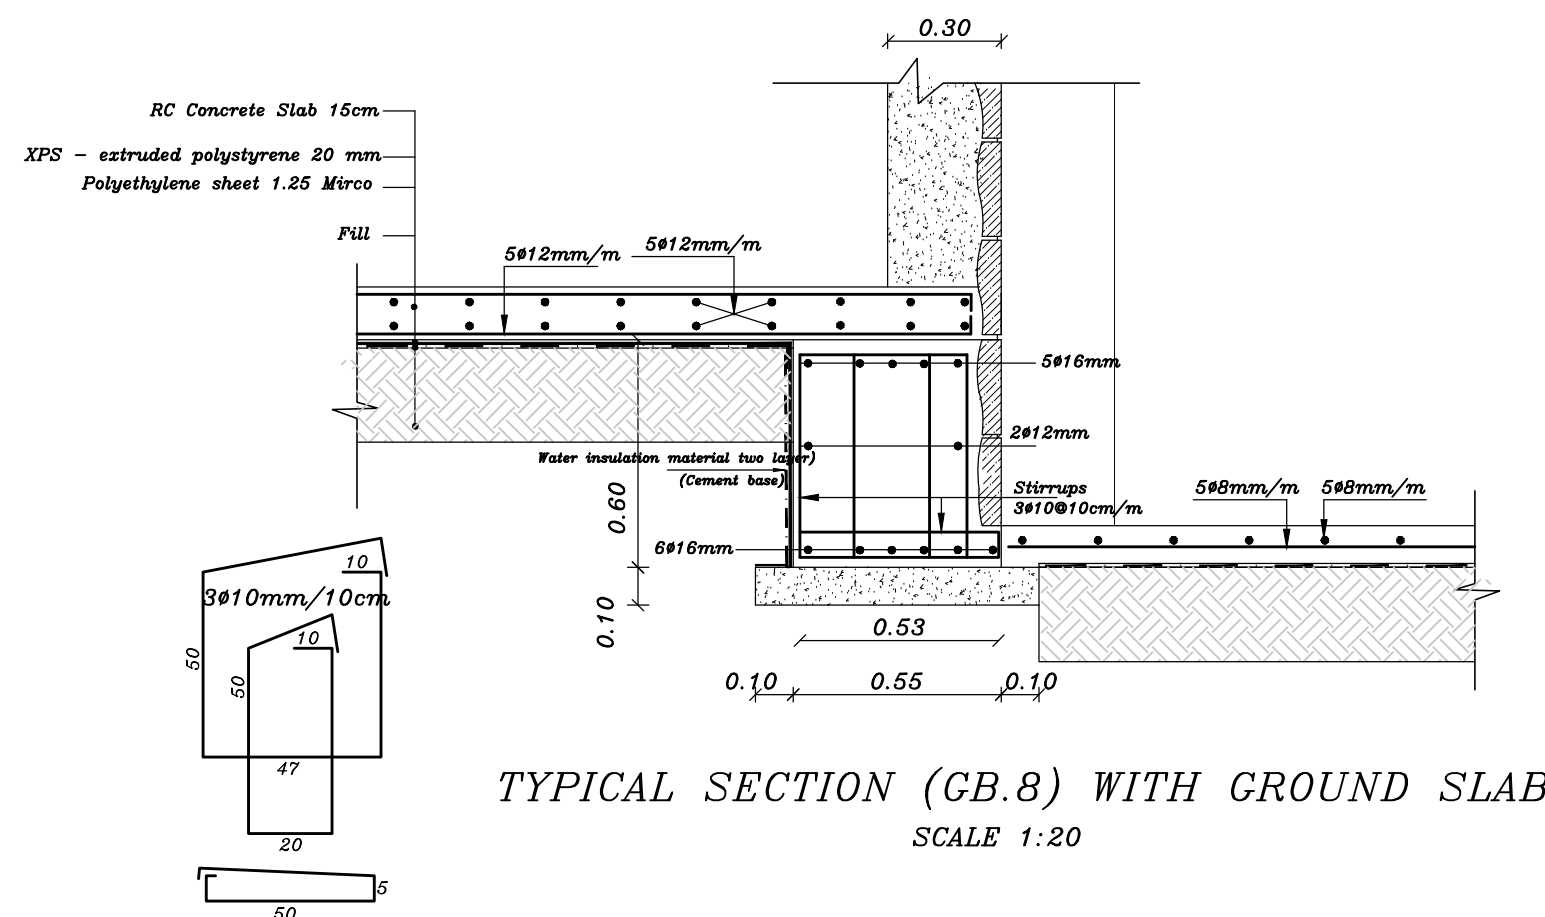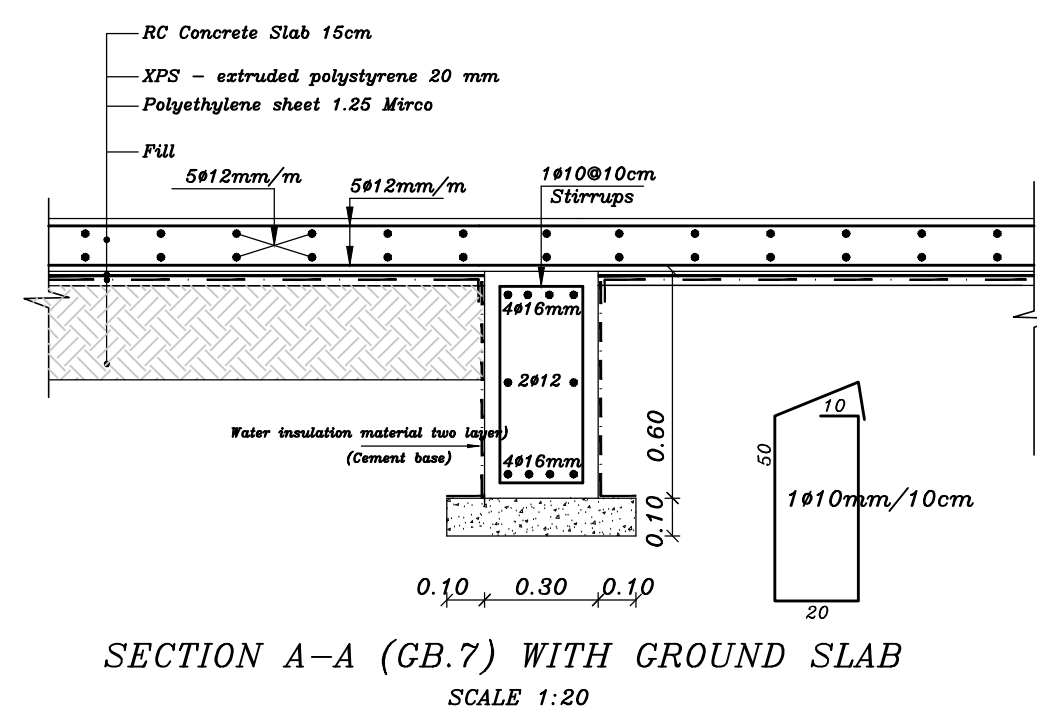


ISSUED FOR TENDERING

ملاحظات:
تعزل المناور وبيوت الدرج عزلاً
نفثياً وعمودياً بمواد وأبواب مقاومة
للحريق وغير منفذة للدخان لمدة
لا تقل عن 120 دقيقة.
تهوية المراحض تكون بواسطة
مراوح شفط ميكانيكية

[illegible]

madani
Consulting Engineers **مهندسون استشاريون**
REGISTRATION No. 02
AL-BITAH - PALESTINE
TEL 02-2662022 / 2663145 FAX 02-2466157
E-mail: madani@madani-consulting.com P.O. BOX 3656

DESIGNED	Arch. A. ZAGHA	SCALE	1:100
CHECKED	Arch. A. SAADEH	DATE	April 2026
APPROVED	Arch. A. ZAGHA		DRG. No. S-13
DRAWN	AUTO CAD		

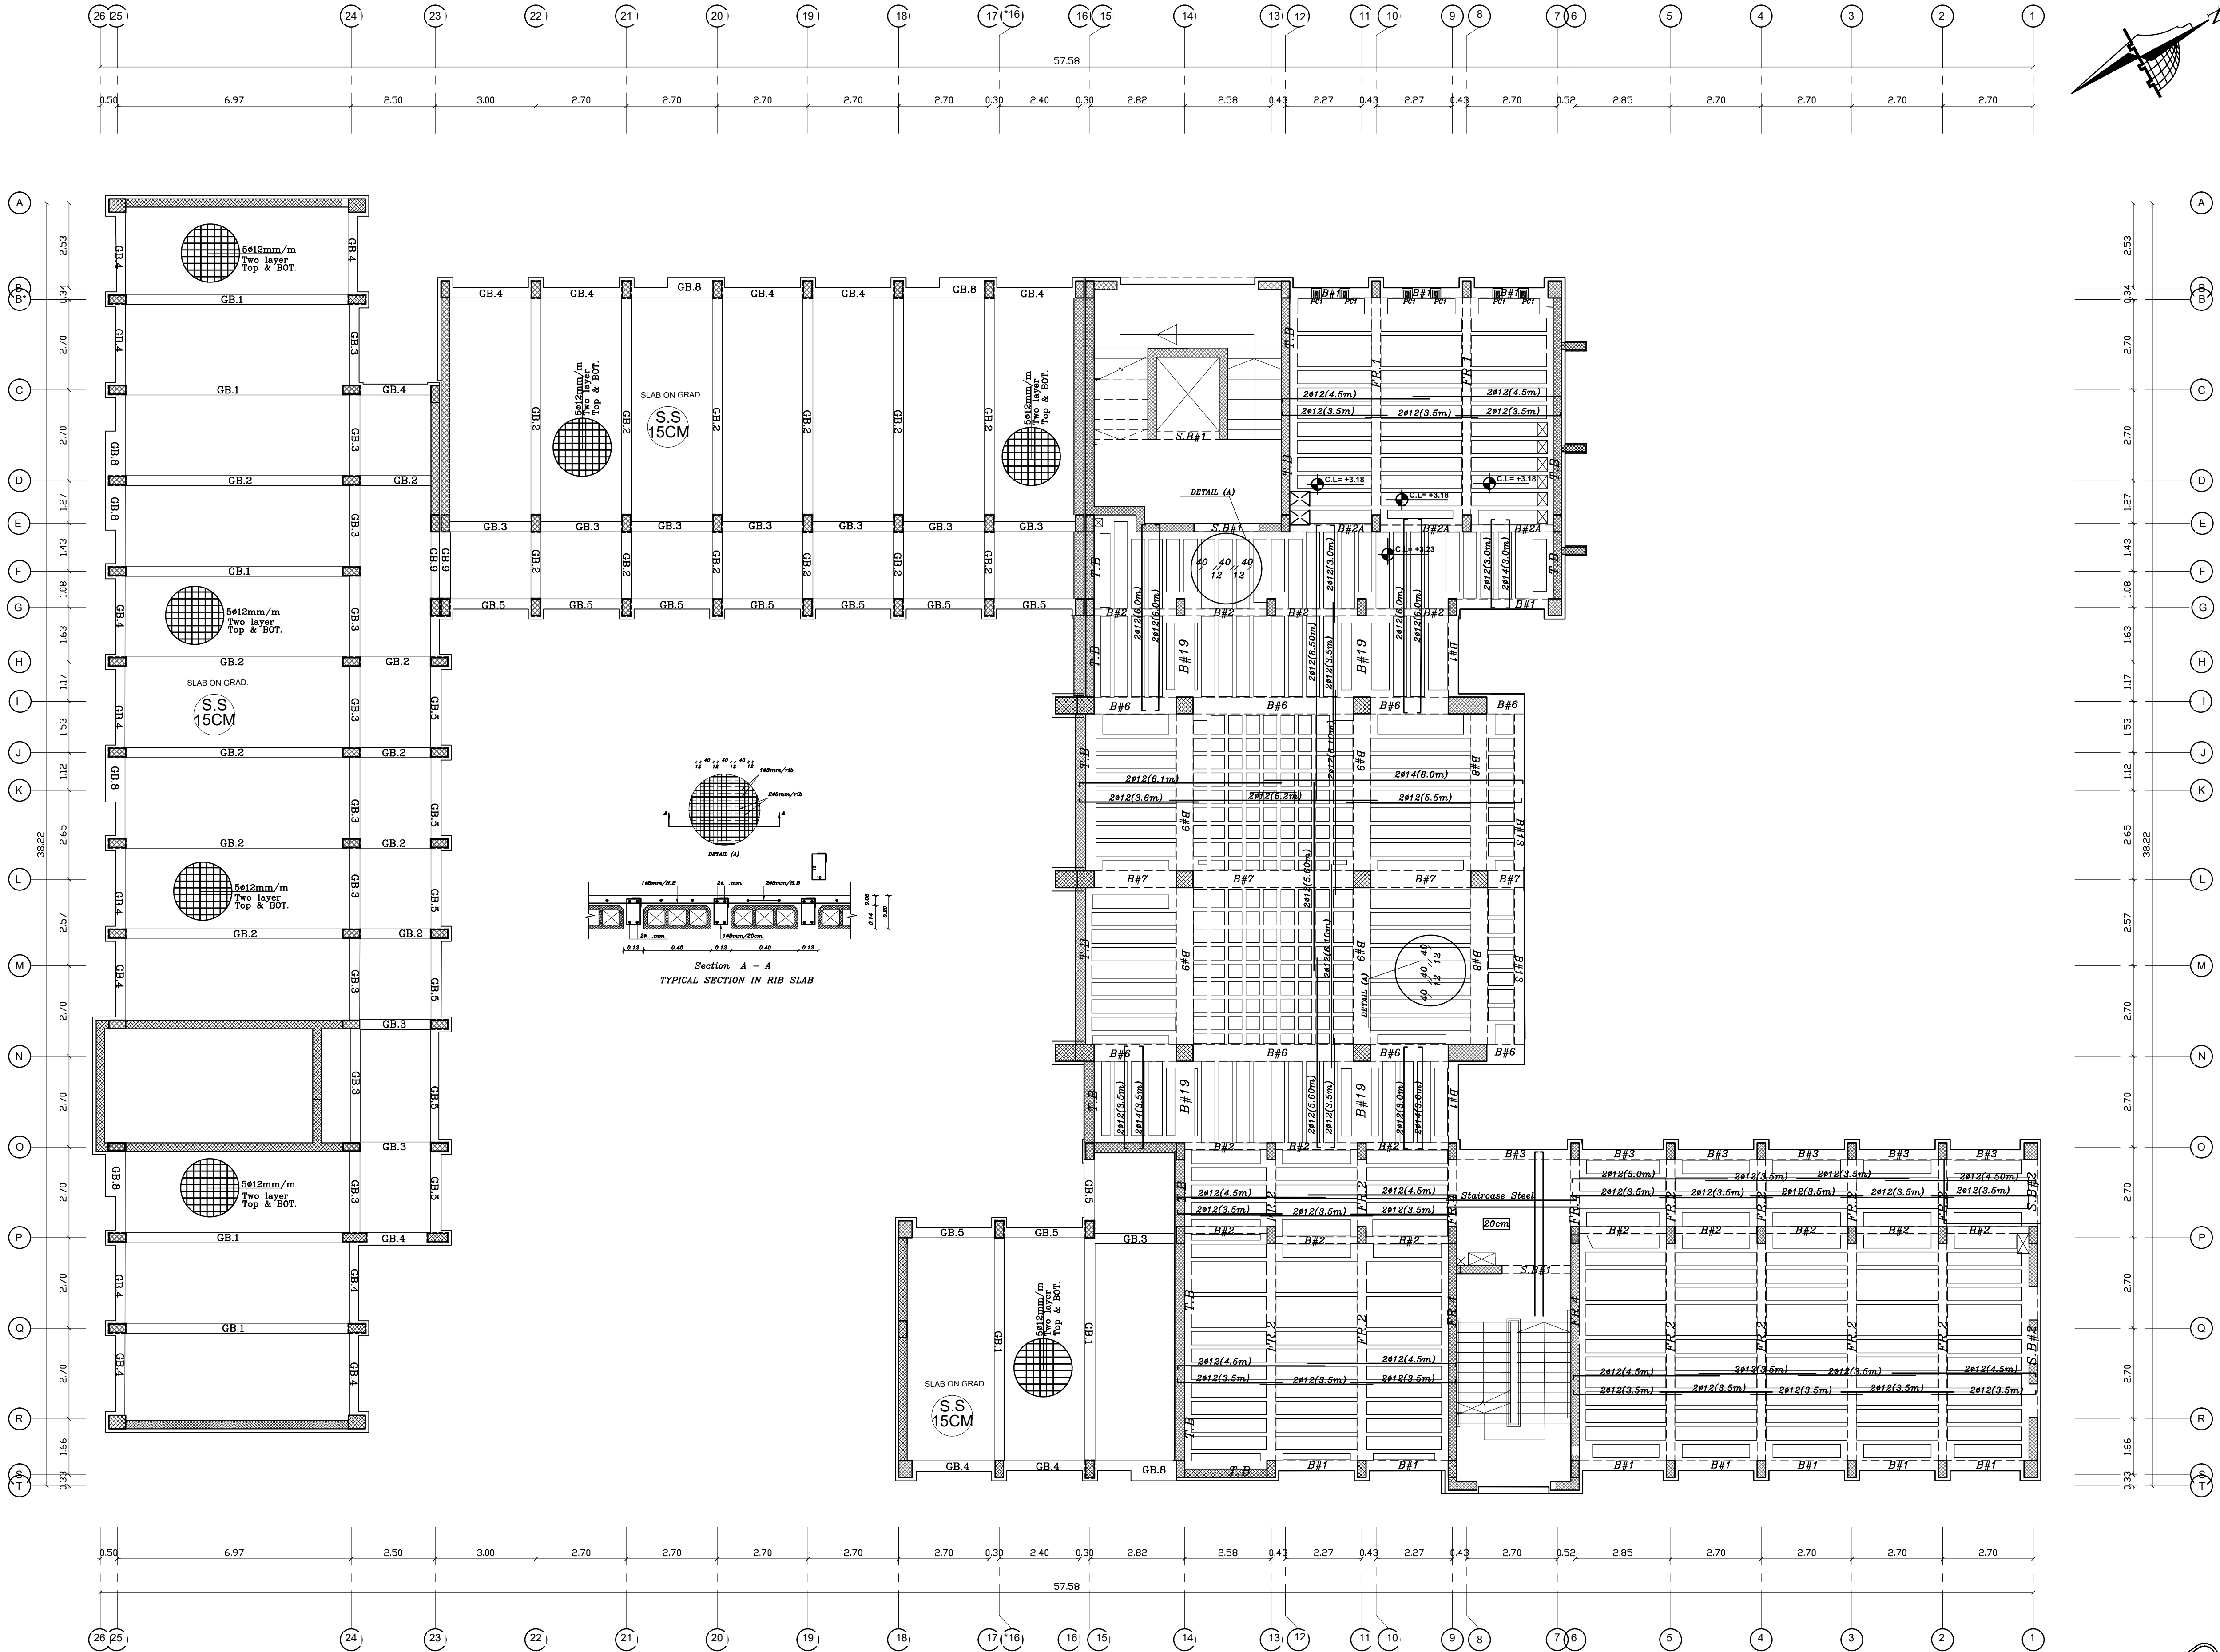

NOTES:-

- ALL DIMENSIONS ARE IN CM UNLESS NOTED OTHERWISE
- ALL LEVELS ARE IN M. UNLESS NOTED OTHERWISE
- EXTERNAL WALLS OF STONE AND CONCRETE 30 CM THICK
- ALUMINUM WINDOWS SLIDING TYPE 7000 OR EQUIVALENT
- FLOOR FINISH LEVEL IS 3 CM HIGHER THAN THE VERANDAS FINISHING LEVEL
- ALL WIN. HAVE STEEL PROTECTION

ملاحظات:

تعزل المناور وبيوت الدرج عزلاً
افقياً وعمودياً بمواد وأبواب مقlosure
للحريق وغير منفذة للدخان لمدة
لا تقل عن 120 دقيقة.
تهوية المراحيض تكون بواسطة
مراوح شفط ميكانيكية

LEGEND

- SECTION NUMBER
REFERENCE SHEET NUMBER
- DETAIL NUMBER
REFERENCE SHEET NUMBER
- FLOOR FINISH LEVEL
FLOOR CONCRETE LEVEL
- LEVEL SIGN IN PLAN
- WINDOW NUMBER
REFERENCE SHEET NUMBER
- DOOR NUMBER
REFERENCE SHEET NUMBER
- RC CONCRETE FOR COL.
- RC CONCRETE FOR WALLS
- CONCRETE
- STONE WALL
- HOLLOW BLOCKS
- INSULATION MATERIAL

REVISIONS

No.	DESCRIPTION	DATE

OWNER: STATE OF PALESTINE



MINISTRY OF EDUCATION
D.G. BUILDINGS

Navision code: PSE22001-10075

CONTRACTING AUTHORITY:

Enabel

FUNDED BY:

Belgium
partner in development

PROJECT NAME:

Public works contract for the
'Construction of Al-Bakri Green Girls' School
In Hebron
Navision Code: PSE22001-10075

SHEET NAME:

**BASEMENT FLOOR SLAB &
GROUND BEAMS PLAN**

LOCATION:


City: HEBRON GOVERNATE: HEBRON
BLOCK: 34425 PLOT NO:232 QUARTER/ LOCATION: AL-SHAABA

JOINT VENTURE

iproplan
Planungsgesellschaft mbH
Consulting Engineers And Architects

مهندسون [مستشارون]
مهندسون [مستشارون]
Consulting Engineers
Tel: 06-9886001 (06-9886001) Fax: 06-9886001
E-mail: ipo@iproplan.com P.O. BOX 3000

DESIGNED	Arch. A. ZAGHA	SCALE	1:100
CHECKED	Arch. A. SAADEN	DATE	April 2026
APPROVED	Arch. A. ZAGHA	DRG. No.	S-14
DRAWN	AUTO CAD		

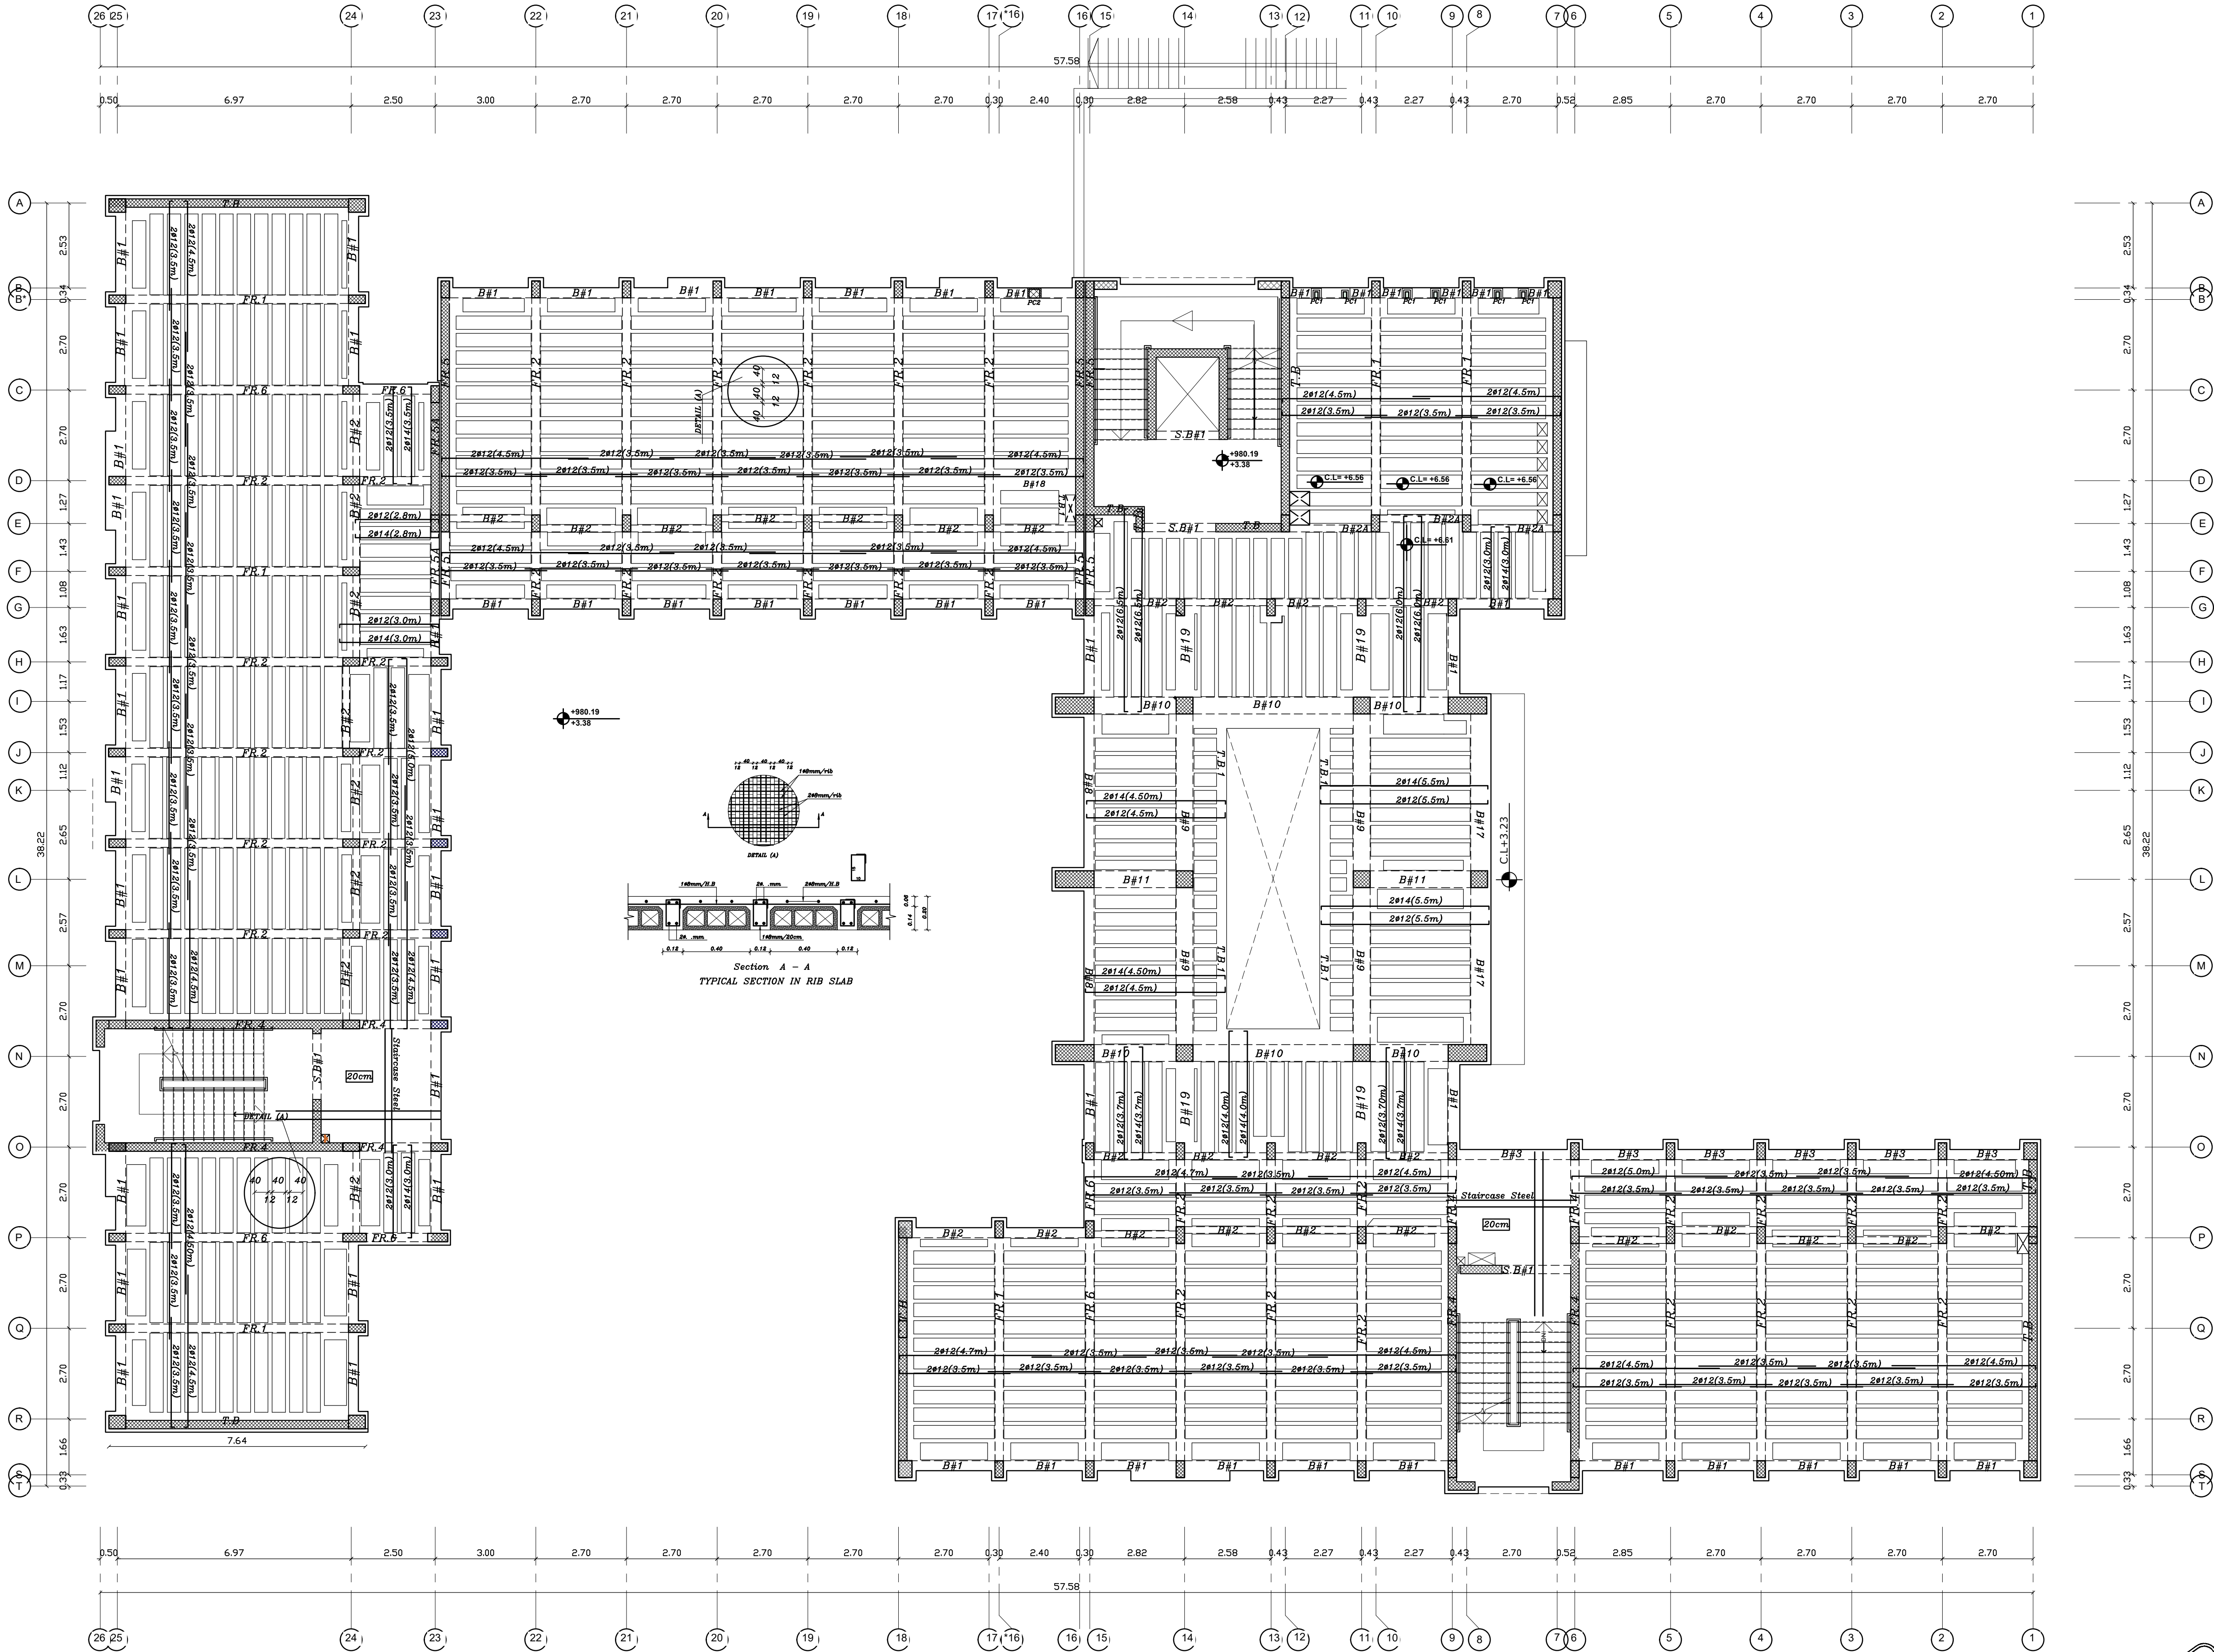

NOTES:-

- ALL DIMENSIONS ARE IN CM UNLESS NOTED OTHERWISE
- ALL LEVELS ARE IN M. UNLESS NOTED OTHERWISE
- EXTERNAL WALLS OF STONE AND CONCRETE 30 CM THICK
- ALUMINUM WINDOWS SLIDING TYPE 7000 OR EQUIVALENT
- FLOOR FINISH LEVEL IS 3 CM HIGHER THAN THE VERANDAS FINISHING LEVEL
- ALL WIN. HAVE STEEL PROTECTION

ملاحظات:

تعزل النماير وبيوت الدرر عزلاً
افقياً وعمودياً بمواد وابواب مقومة
للحريق وغير منفذة للسخن لمدة
لا تقل عن 120 دقيقة.
تهوية المراحيض تكون بواسطة
مراوح شفط ميكانيكية

LEGEND	
	SECTION NUMBER REFERENCE SHEET NUMBER
	DETAIL NUMBER REFERENCE SHEET NUMBER
	FLOOR FINISH LEVEL FLOOR CONCRETE LEVEL
	LEVEL SIGN IN PLAN
	WINDOW NUMBER REFERENCE SHEET NUMBER
	DOOR NUMBER REFERENCE SHEET NUMBER
	RC CONCRETE FOR COL
	RC CONCRETE FOR WALLS
	CONCRETE
	STONE WALL
	HOLLOW BLOCKS
	INSULATION MATERIAL

REVISIONS		
No.	DESCRIPTION	DATE

OWNER: STATE OF PALESTINE

MINISTRY OF EDUCATION
D.G. BUILDINGS

Navision code: PSE22001-10075

CONTRACTING AUTHORITY:

Enabel

FUNDED BY:

Belgium
partner in development

PROJECT NAME:

Public works contract for the
'Construction of Al-Bakri Green Girls' School
In Hebron

Navision Code: PSE22001-10075

SHEET NAME:

Ground Floor SLAB

LOCATION:

City: HEBRON GOVERNATE: HEBRON
BLOCK: 34425 PLOT NO:232 QUARTER/ LOCATION: AL-SHAABA


JOINT VENTURE

iproplan
Planungsgesellschaft mbH
Consulting Engineers And Architects

مهندسين واستشاريين
Consulting Engineers
Toll free 0800000000 - 0800000000 - 0800000000
E-mail: iproplan@iproplan.com P.O. BOX 3000

DESIGNED	Arch. A. ZAGHA	SCALE	1:100
CHECKED	Arch. A. SAADEN	DATE	April 2026
APPROVED	Arch. A. ZAGHA	DRG. No.	S-15
DRAWN	AUTO CAD		

C.L. 108.61
ISSUED FOR TENDERING

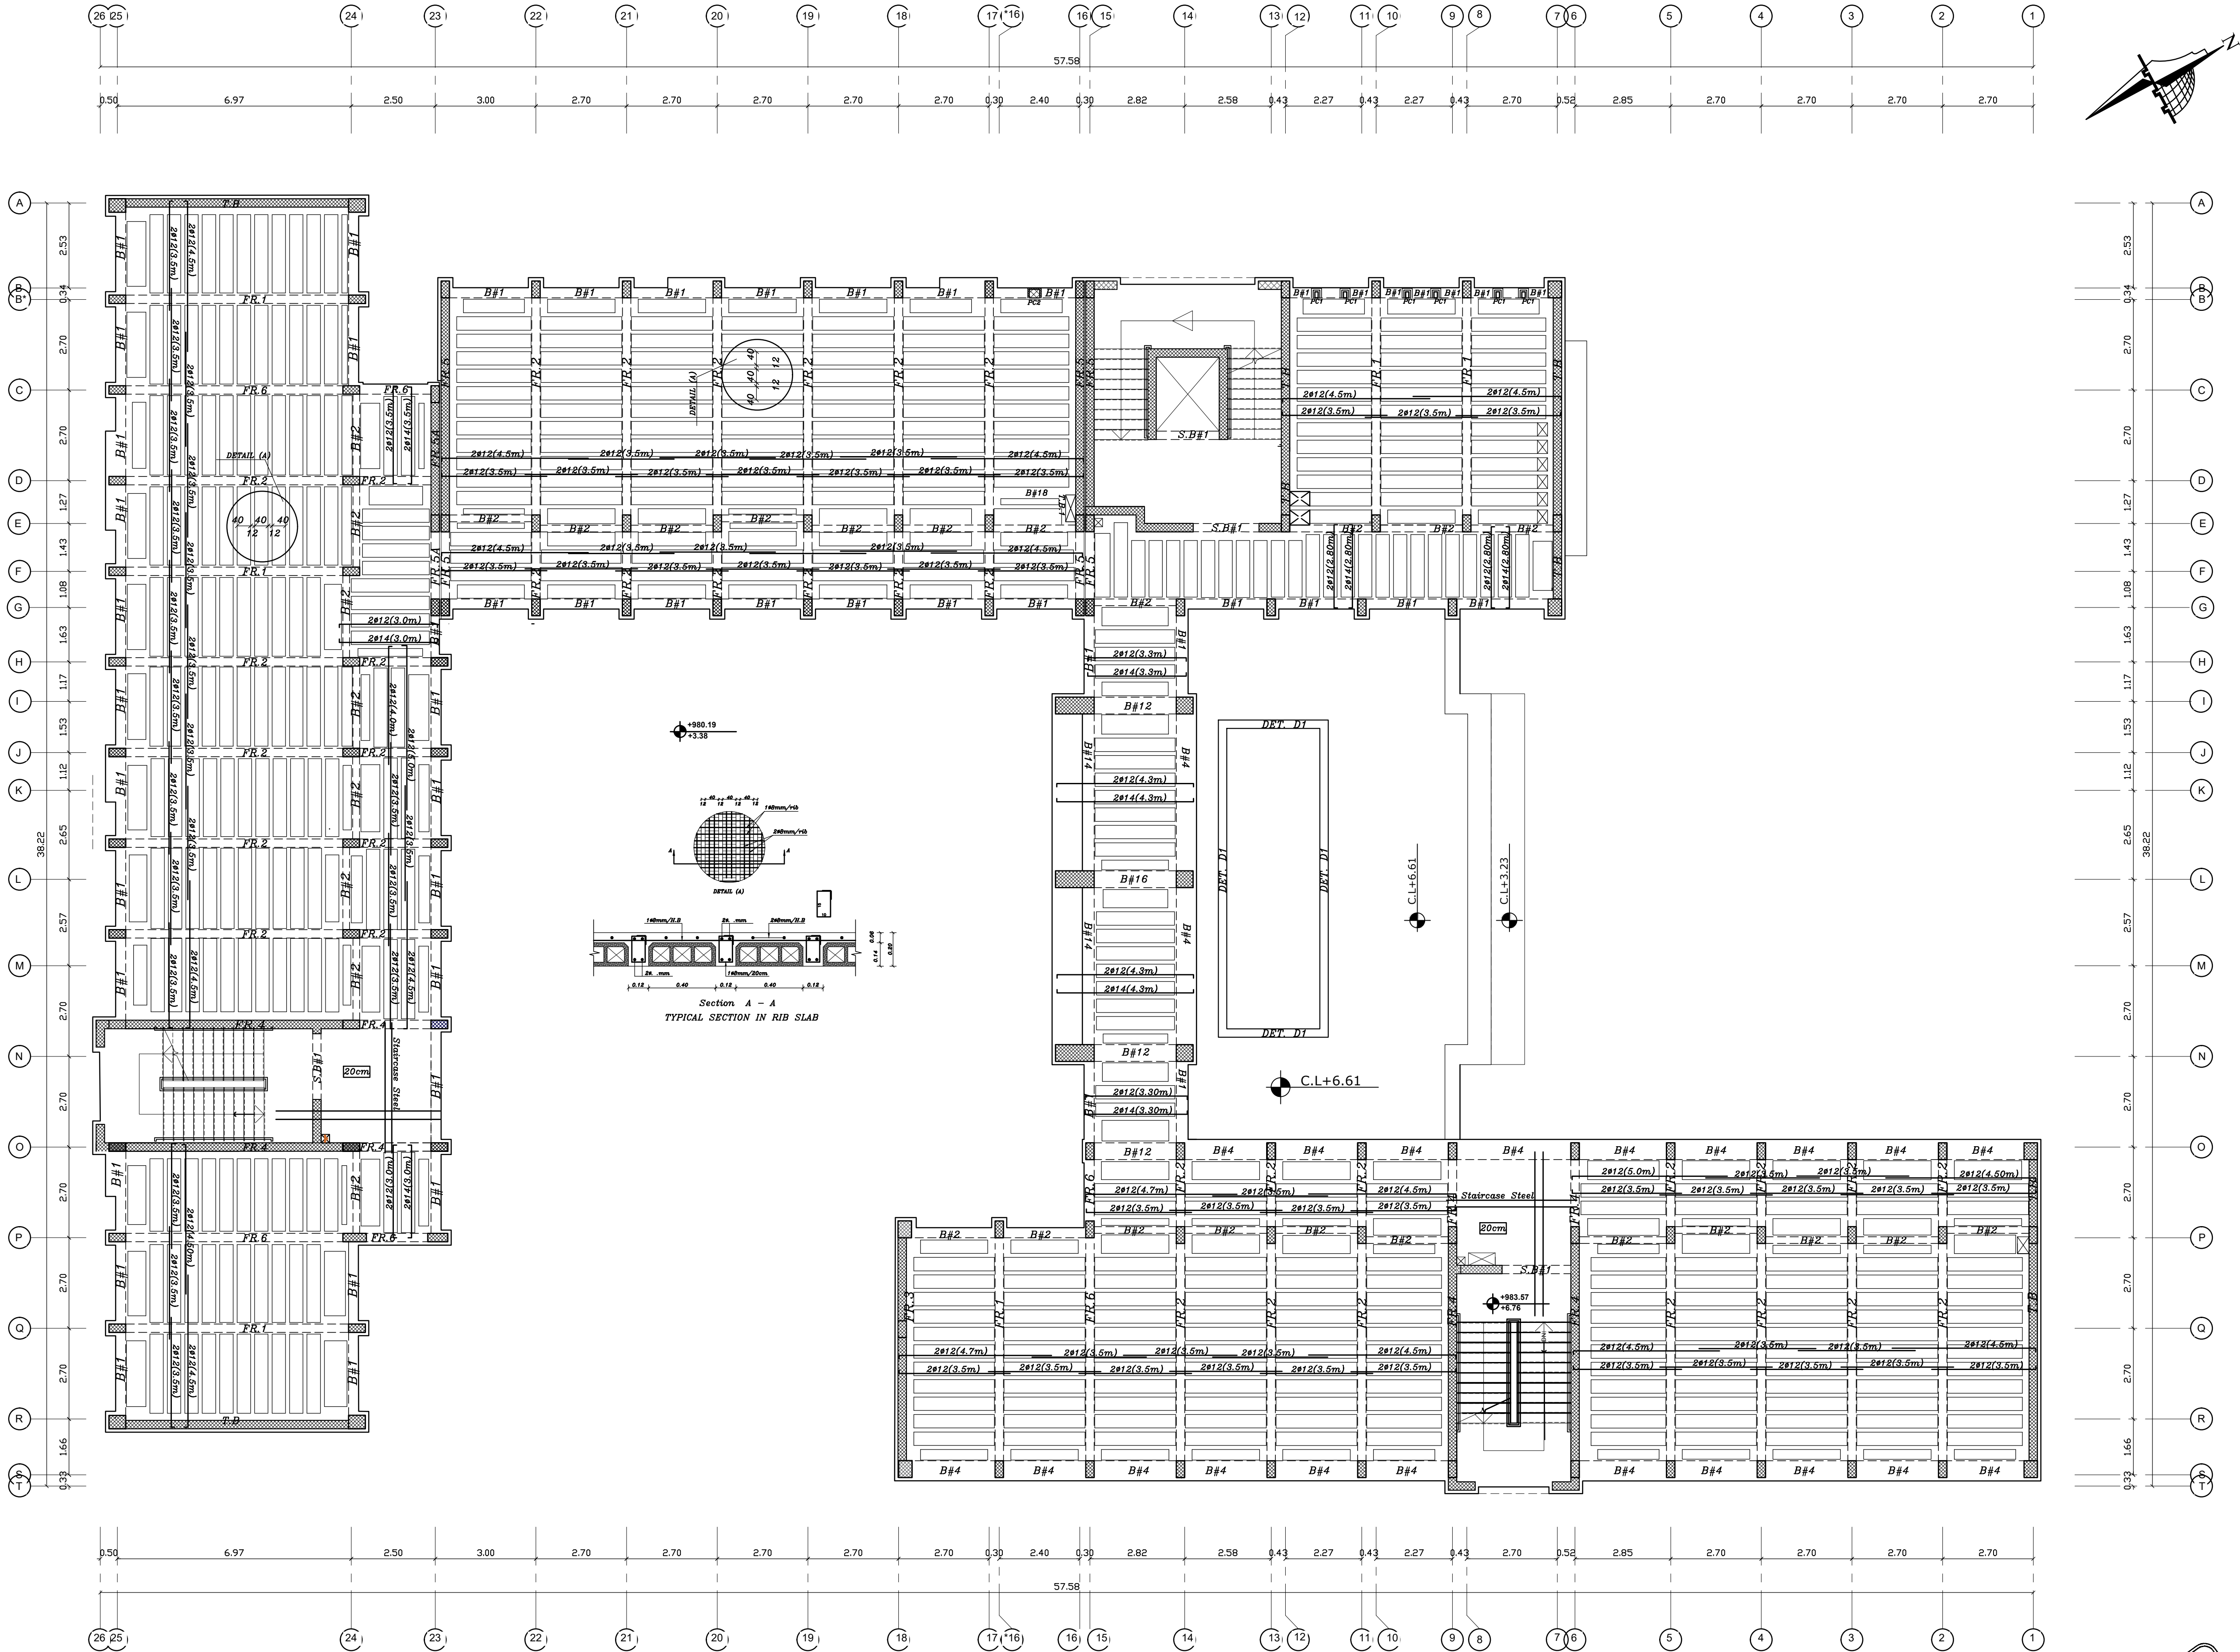


NOTES:-

- ALL DIMENSIONS ARE IN CM UNLESS NOTED OTHERWISE
- ALL LEVELS ARE IN M. UNLESS NOTED OTHERWISE
- EXTERNAL WALLS OF STONE AND CONCRETE 30 CM THICK
- ALUMINUM WINDOWS SLIDING TYPE 7000 OR EQUIVALENT
- FLOOR FINISH LEVEL IS 3 CM HIGHER THAN THE VERANDAS FINISHING LEVEL
- ALL WIN. HAVE STEEL PROTECTION

ملاحظات:

تعزل النماز وبيوت الدرج عزلاً
افقياً وعمودياً بمواد وأبواب مقاومة
للحريق وغير منفذة للدخان لمدة
لا تقل عن 120 دقيقة.
تهوية المراحيض تكون بواسطة
مراوح شفط ميكانيكية

LEGEND

 


FLOOR FINISH LEVEL
FLOOR CONCRETE LEVEL

- LEVEL SIGN IN PLAN
- WINDOW NUMBER
REFERENCE SHEET NUMBER
- DOOR NUMBER
REFERENCE SHEET NUMBER
- RC CONCRETE FOR COL.
- RC CONCRETE FOR WALLS
- CONCRETE
- STONE WALL
- HOLLOW BLOCKS
- INSULATION MATERIAL

REVISIONS

No.	DESCRIPTION	DATE

OWNER: STATE OF PALESTINE

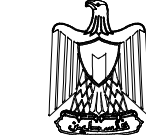

MINISTRY OF EDUCATION
D.G. BUILDINGS

Navision code: PSE22001-10075

CONTRACTING AUTHORITY:

Enabel

FUNDED BY:



Belgium
partner in development

PROJECT NAME:

Public works contract for the
'Construction of Al-Bakri Green Girls' School
In Hebron

Navision Code: PSE22001-10075

SHEET NAME:

1st FLOOR SLAB

LOCATION:

City: HEBRON

BLOCK: 34425

GOVERNATE: HEBRON

QUARTER/ LOCATION: AL-SHAABA

JOINT VENTURE

iproplan
Planungsgesellschaft mbH
Consulting Engineers And Architects


مهندسون إستمارة
Consulting Engineers
Toll free: 0800-000000 - Palestine
E-mail: iproplan@iproplan.com P.O. BOX 3000

DESIGNED	Arch. A. ZAGHA	SCALE	1:100
CHECKED	Arch. A. SAADEN	DATE	April 2026
APPROVED	Arch. A. ZAGHA	DRG. No.	S-16
DRAWN	AUTO CAD		

C.L. +6.61
ISSUED FOR TENDERING

NOTES:-
- ALL DIMENSIONS ARE IN CM UNLESS NOTED OTHERWISE
- ALL LEVELS ARE IN M. UNLESS NOTED OTHERWISE
- EXTERNAL WALLS OF STONE AND CONCRETE 30 CM THICK
- ALUMINUM WINDOWS SLIDING TYPE 7000 OR EQUIVALENT
- FLOOR FINISH LEVEL IS 3 CM HIGHER THAN THE VERANDAS FINISHING LEVEL
- ALL WIN. HAVE STEEL PROTECTION

ملاحظات:
تعزل النوافذ وبيوت الدرج عزلاً
افقياً وعمودياً بمواد وأبواب مقفولة
للحريق وغير منفذة للدخان لمدة
لا تقل عن 120 دقيقة.
تهوية المراحيض تكون بواسطة
مراوح شفط ميكانيكية

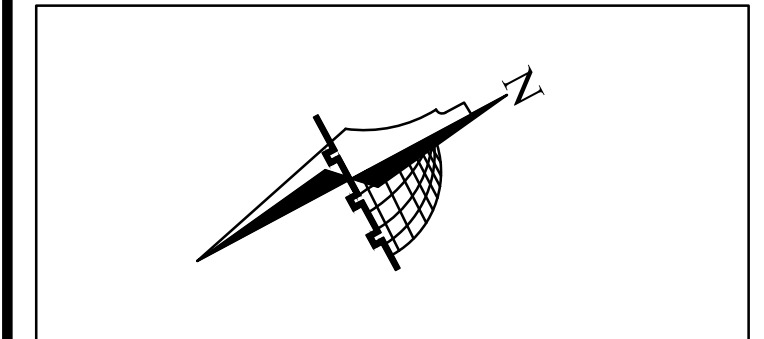

LEGEND

	SECTION NUMBER REFERENCE SHEET NUMBER
	DETAIL NUMBER REFERENCE SHEET NUMBER
	FLOOR FINISH LEVEL FLOOR CONCRETE LEVEL
	LEVEL SIGN IN PLAN
	WINDOW NUMBER REFERENCE SHEET NUMBER
	DOOR NUMBER REFERENCE SHEET NUMBER
	RC CONCRETE FOR COL
	RC CONCRETE FOR WALLS
	CONCRETE
	STONE WALL
	HOLLOW BLOCKS
	INSULATION MATERIAL

REVISIONS

No.	DESCRIPTION	DATE

OWNER: STATE OF PALESTINE
MINISTRY OF EDUCATION
D.G. BUILDINGS

Navision code: PSE22001-10075

CONTRACTING AUTHORITY:
Enabel

FUNDED BY:
Belgium
partner in development



PROJECT NAME:
Public works contract for the
'Construction of Al-Bakri Green Girls' School
In Hebron
Navision Code: PSE22001-10075

SHEET NAME:
SECOND FLOOR SLAB

LOCATION:
City: HEBRON
BLOCK: 34425
PLOT NO:232
QUARTER/ LOCATION: AL-SHAABA

GOVERNATE: HEBRON
JOINT VENTURE
iproplan
Planungsgesellschaft mbH
Consulting Engineers And Architects
مهندسين إستشاريين
Consulting Engineers

DESIGNED	Arch. A. ZAGHA	SCALE	1:100
CHECKED	Arch. A. SAADEN	DATE	April 2026
APPROVED	Arch. A. ZAGHA	DRG. No.	S-17
DRAWN	AUTO CAD		

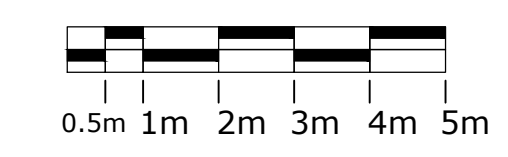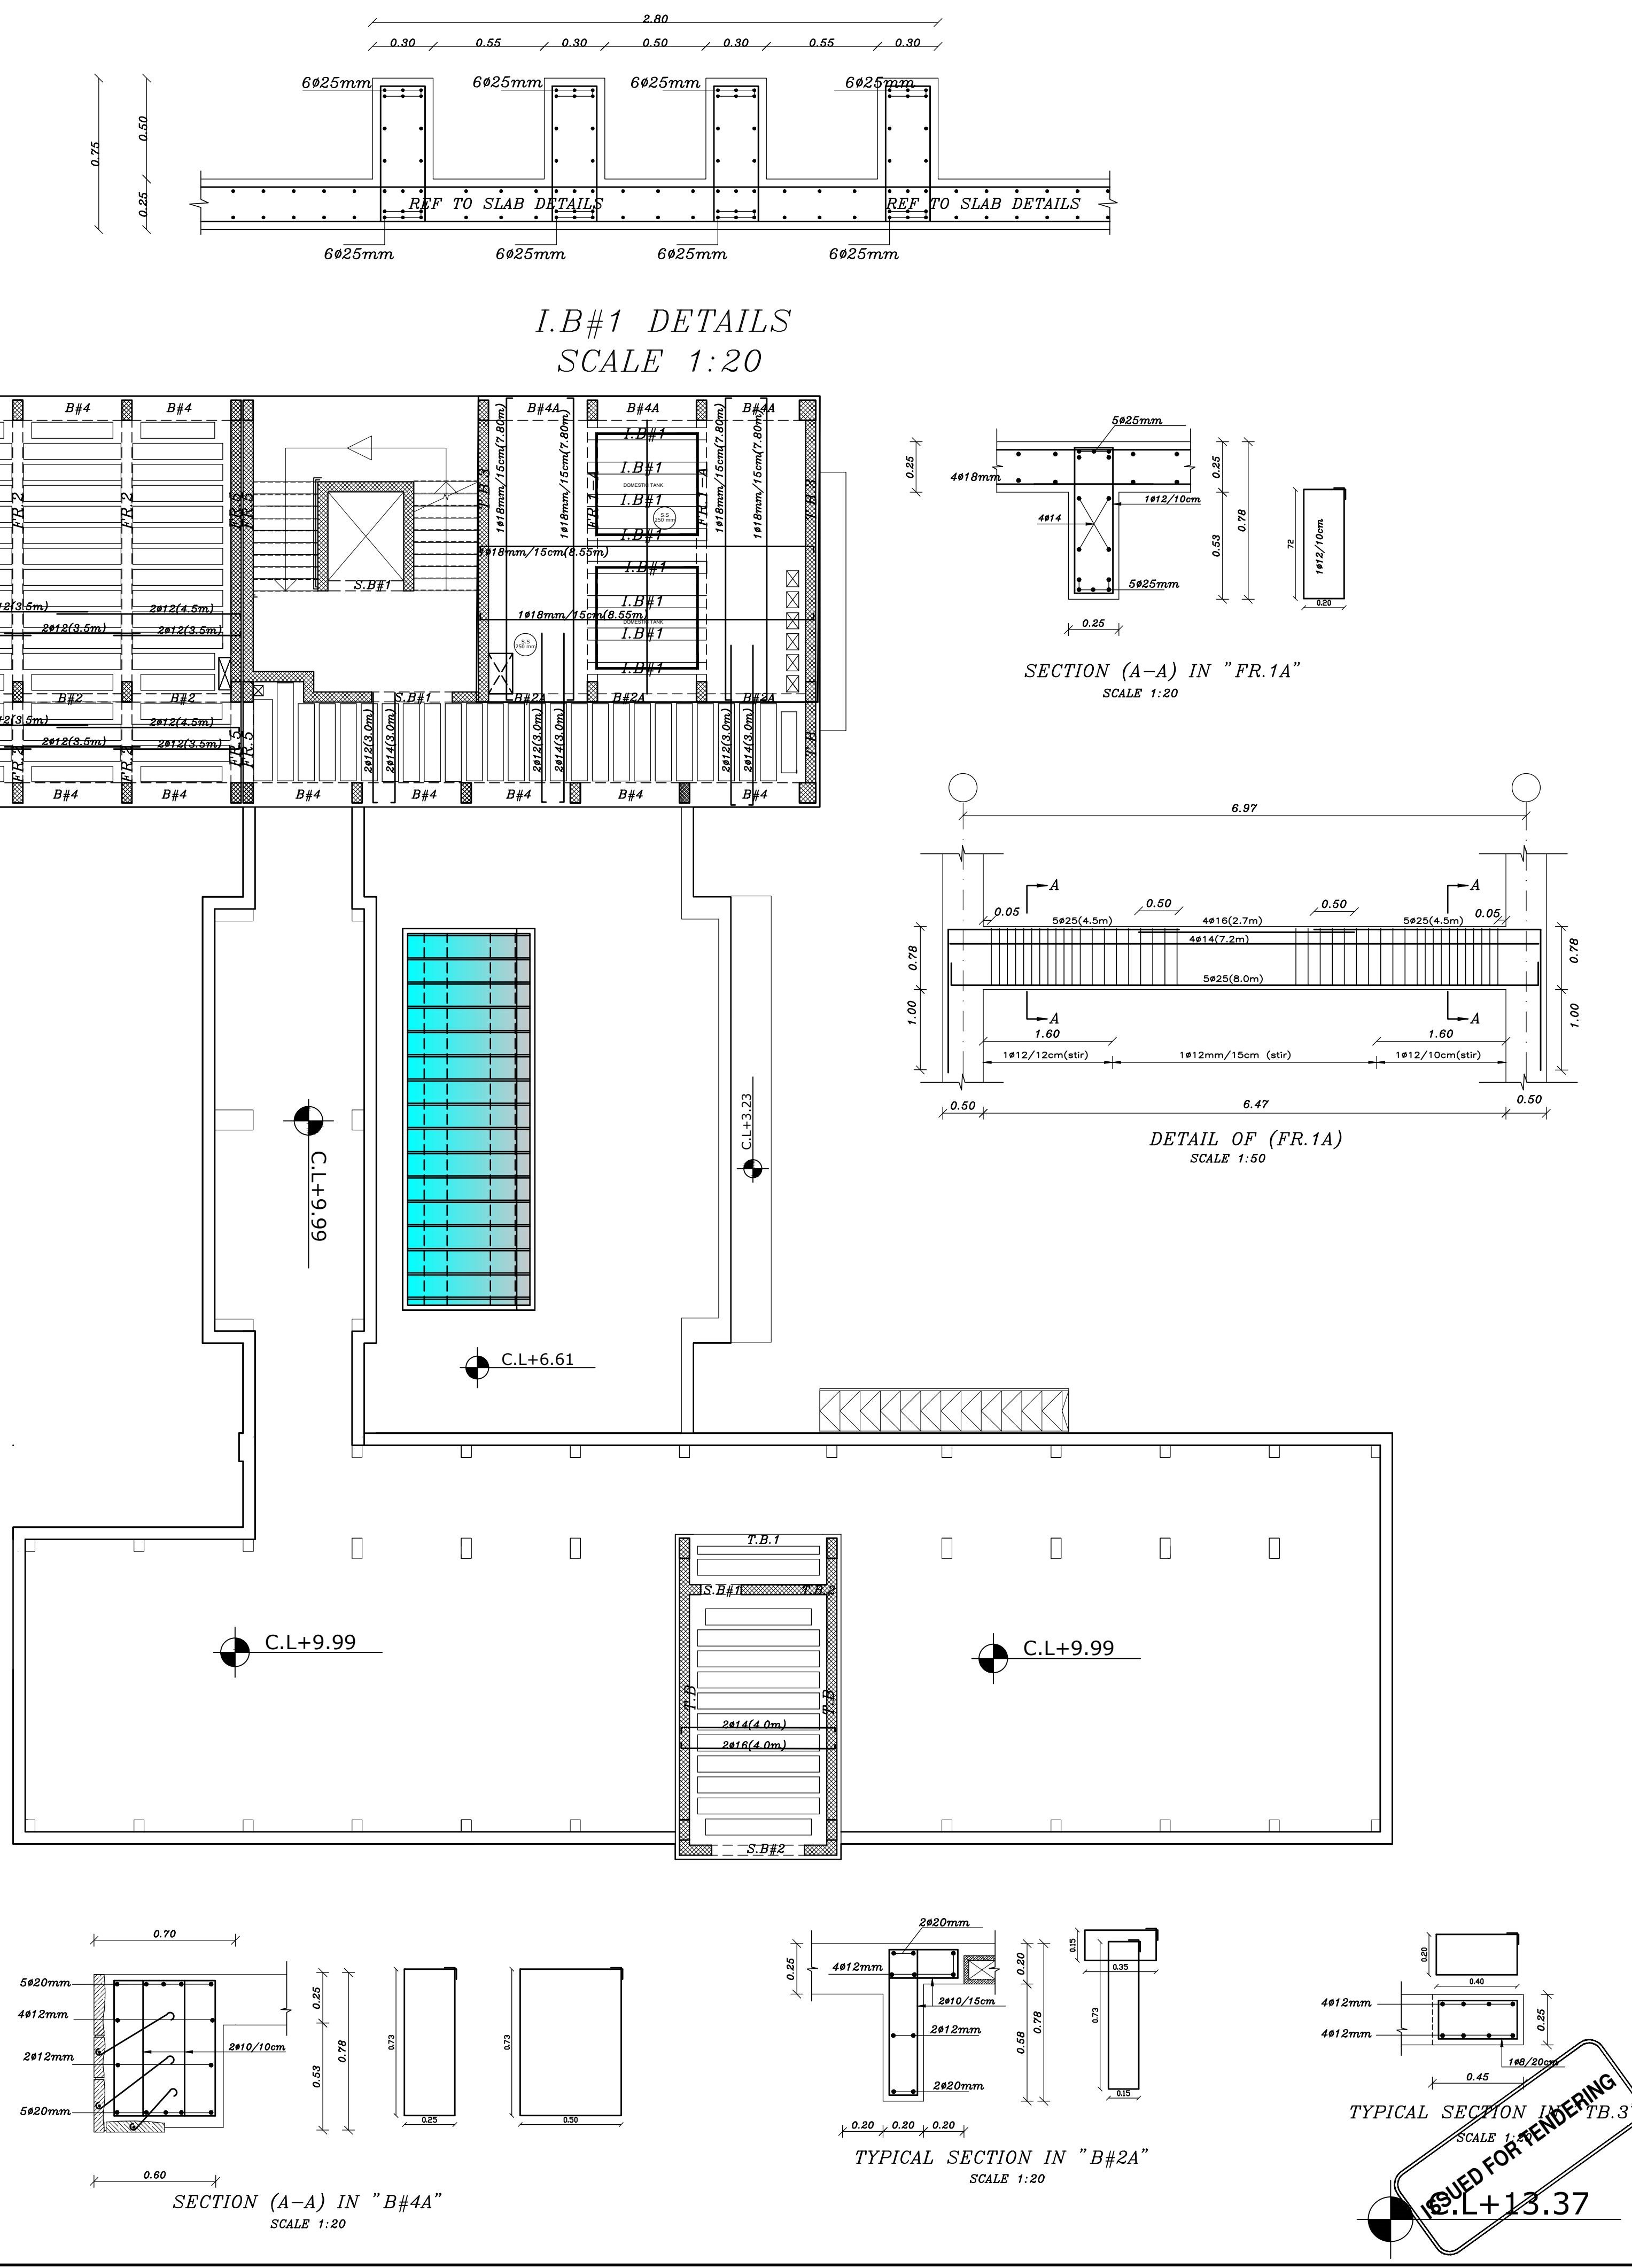



NOTES:-

- ALL DIMENSIONS ARE IN CM UNLESS NOTED OTHERWISE
- ALL LEVELS ARE IN M. UNLESS NOTED OTHERWISE
- EXTERNAL WALLS OF STONE AND CONCRETE 30 CM THICK
- ALUMINUM WINDOWS SLIDING TYPE 7000 OR EQUIVALENT
- FLOOR FINISH LEVEL IS 3 CM HIGHER THAN THE VERANDAS FINISHING LEVEL
- ALL WIN. HAVE STEEL PROTECTION

ملاحظات:

تعزل المناور وبيوت الدرج عزلاً
افقياً وعمودياً بمواد وأبواب مقفولة
للحريق وغير منفذة للدخان لمدة
لا تقل عن 120 دقيقة.
تهوية المراحيض تكون بواسطة
مراوح شفط ميكانيكية

LEGEND

SECTION NUMBER
REFERENCE SHEET NUMBER

DETAIL NUMBER
REFERENCE SHEET NUMBER

FLOOR FINISH LEVEL
FLOOR CONCRETE LEVEL

LEVEL SIGN IN PLAN

WINDOW NUMBER
REFERENCE SHEET NUMBER

DOOR NUMBER
REFERENCE SHEET NUMBER

RC CONCRETE FOR COL.

RC CONCRETE FOR WALLS

CONCRETE

STONE WALL

HOLLOW BLOCKS

INSULATION MATERIAL

REVISIONS

No.	DESCRIPTION	DATE

OWNER: STATE OF PALESTINE

MINISTRY OF EDUCATION
D.G. BUILDINGS

Navision code: PSE22001-10075

CONTRACTING AUTHORITY:

Enabel

FUNDED BY:

Belgium
partner in development

PROJECT NAME:

Public works contract for the
'Construction of Al-Bakri Green Girls' School
In Hebron

Navision Code: PSE22001-10075

SHEET NAME:

STAIRCASES SLAB

LOCATION:

City: HEBRON BLOCK: 34425

GOVERNATE: HEBRON
QUARTER/ LOCATION: AL-SHAABA



JOINT VENTURE

iproplan®
Planungsgesellschaft mbH
Consulting Engineers And Architects



مهندسون إستشاريون
Consulting Engineers

DESIGNED	Arch. A. ZAGHA	SCALE	1:100
CHECKED	Arch. A. SAADEN	DATE	April 2026
APPROVED	Arch. A. ZAGHA	DRG. No.	S-18
DRAWN	AUTO CAD		


ISSUED FOR TENDERING

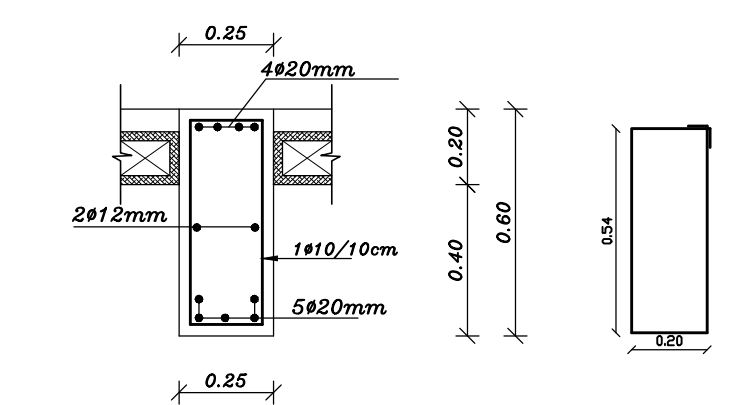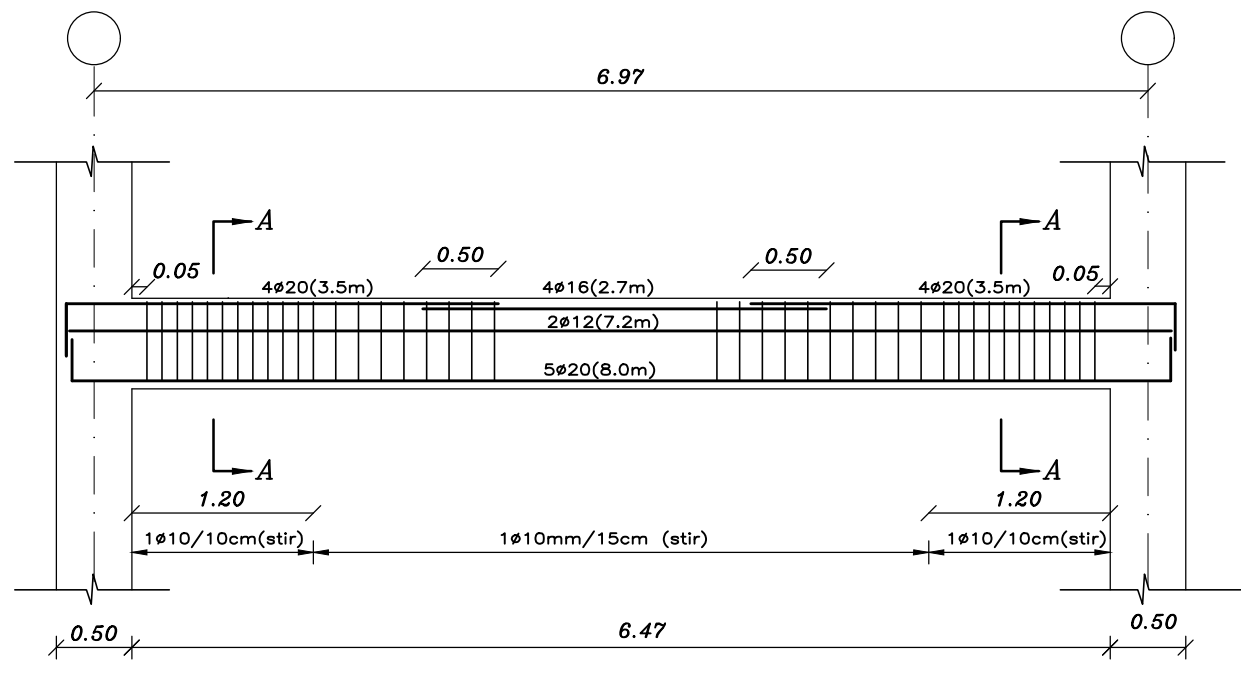



SECTION (A-A) IN "FR.1"
SCALE 1:20

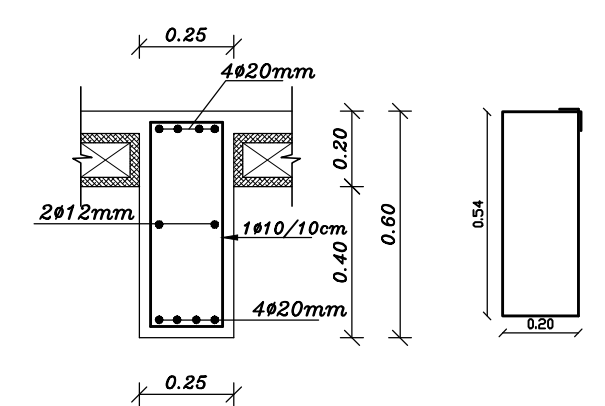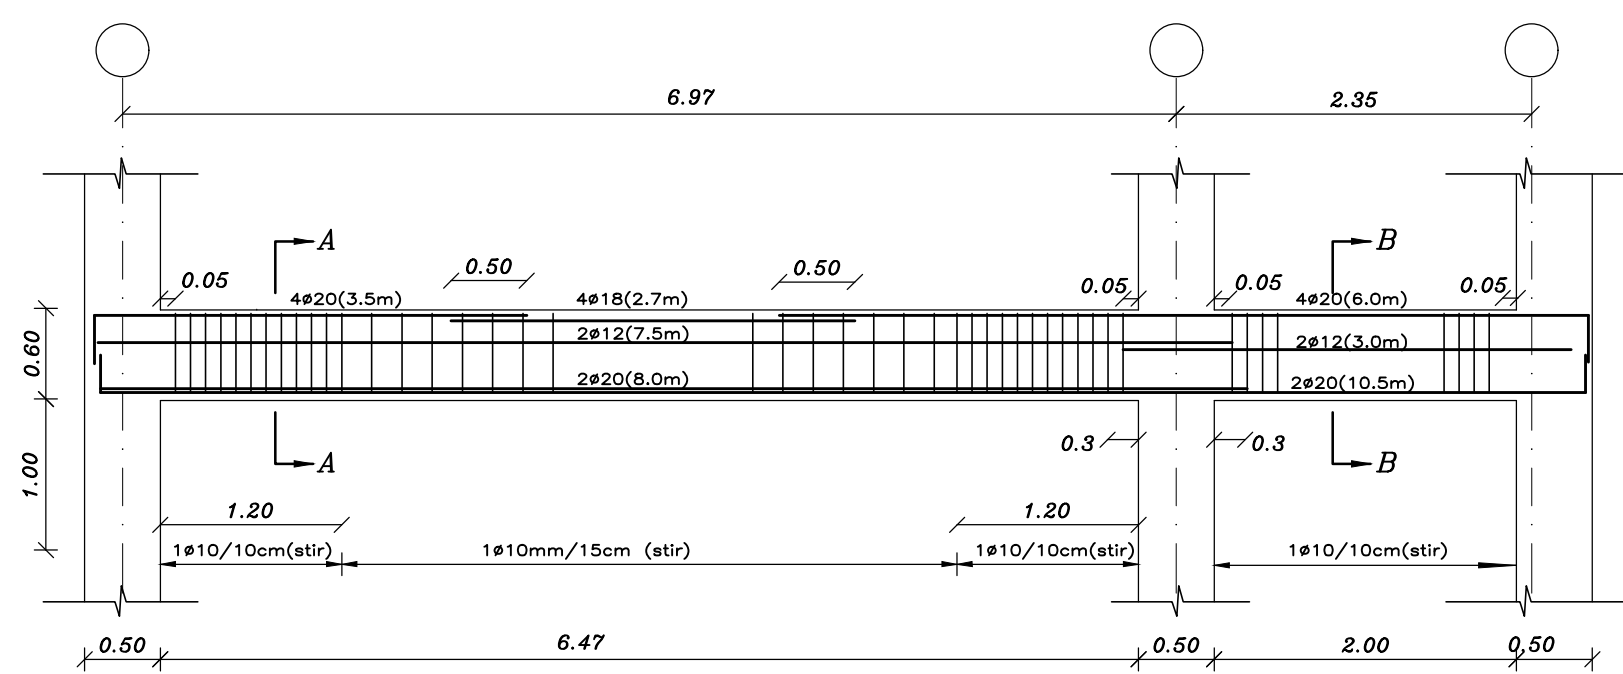


SECTION (A-A) IN "FR.2"
SCALE 1:20

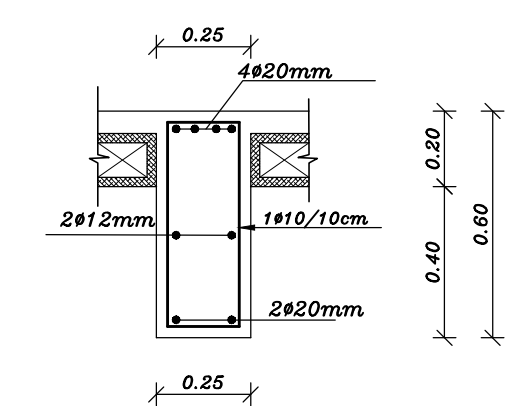



SECTION (B-B) IN "FR.2"
SCALE 1:20

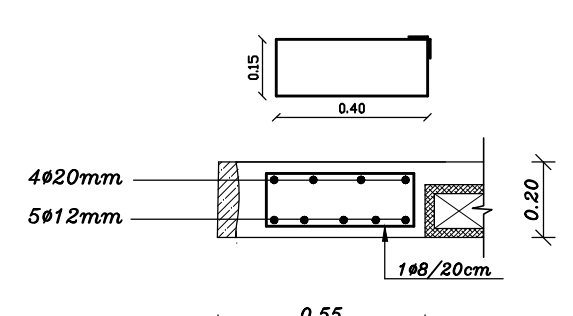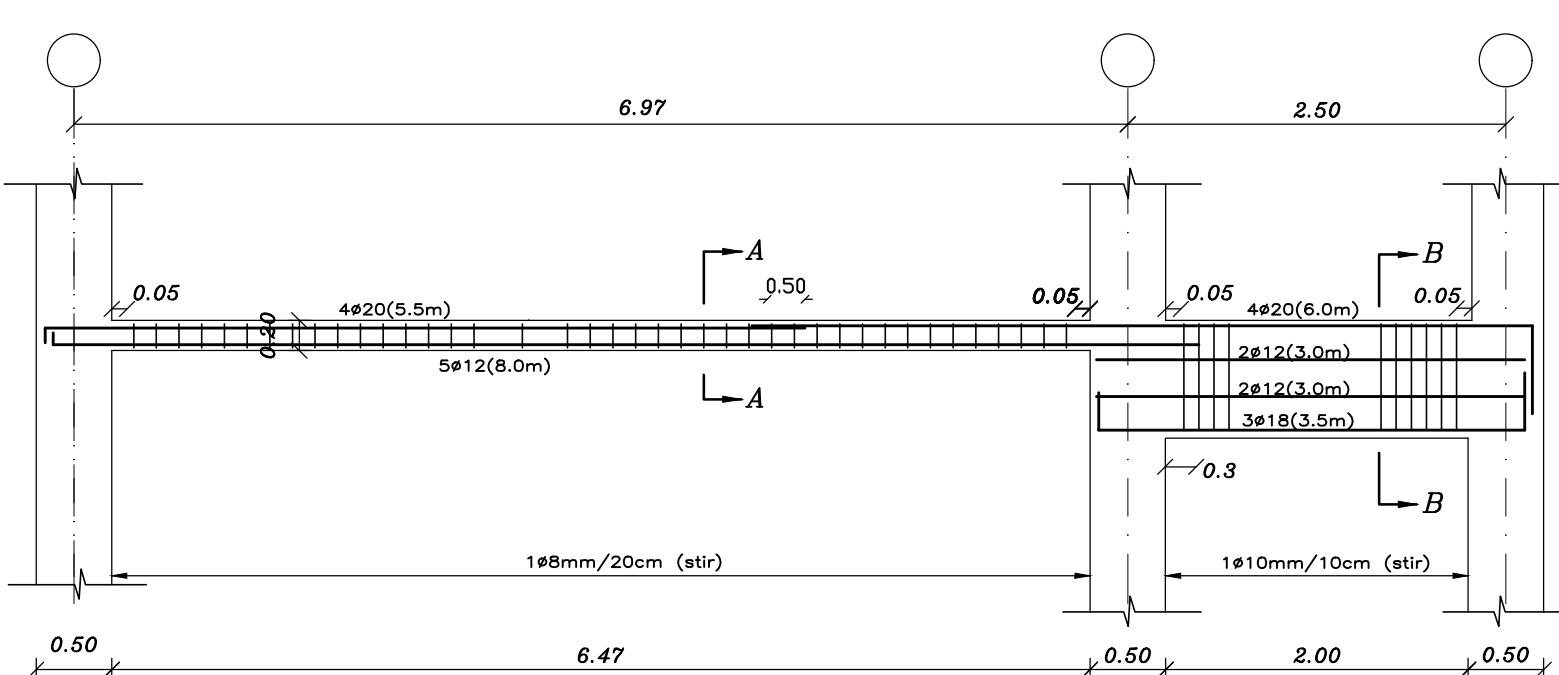


SECTION (A-A) IN "FR.3"
SCALE 1:20

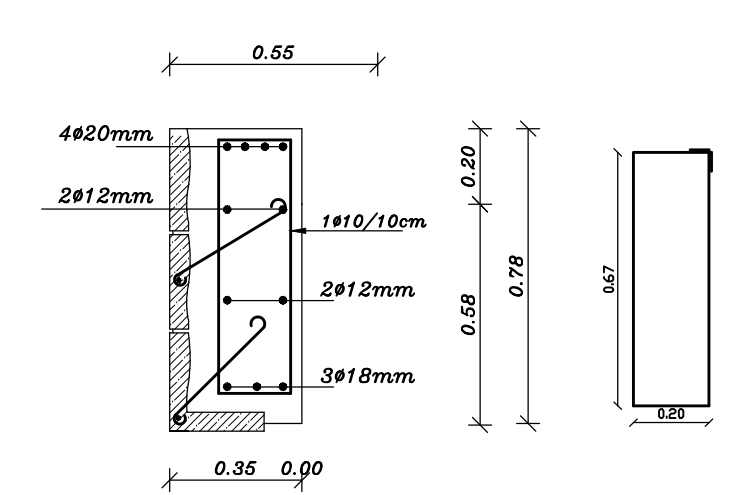



SECTION (B-B) IN "FR.3"
SCALE 1:20

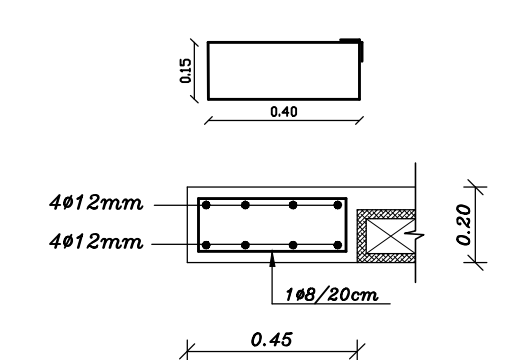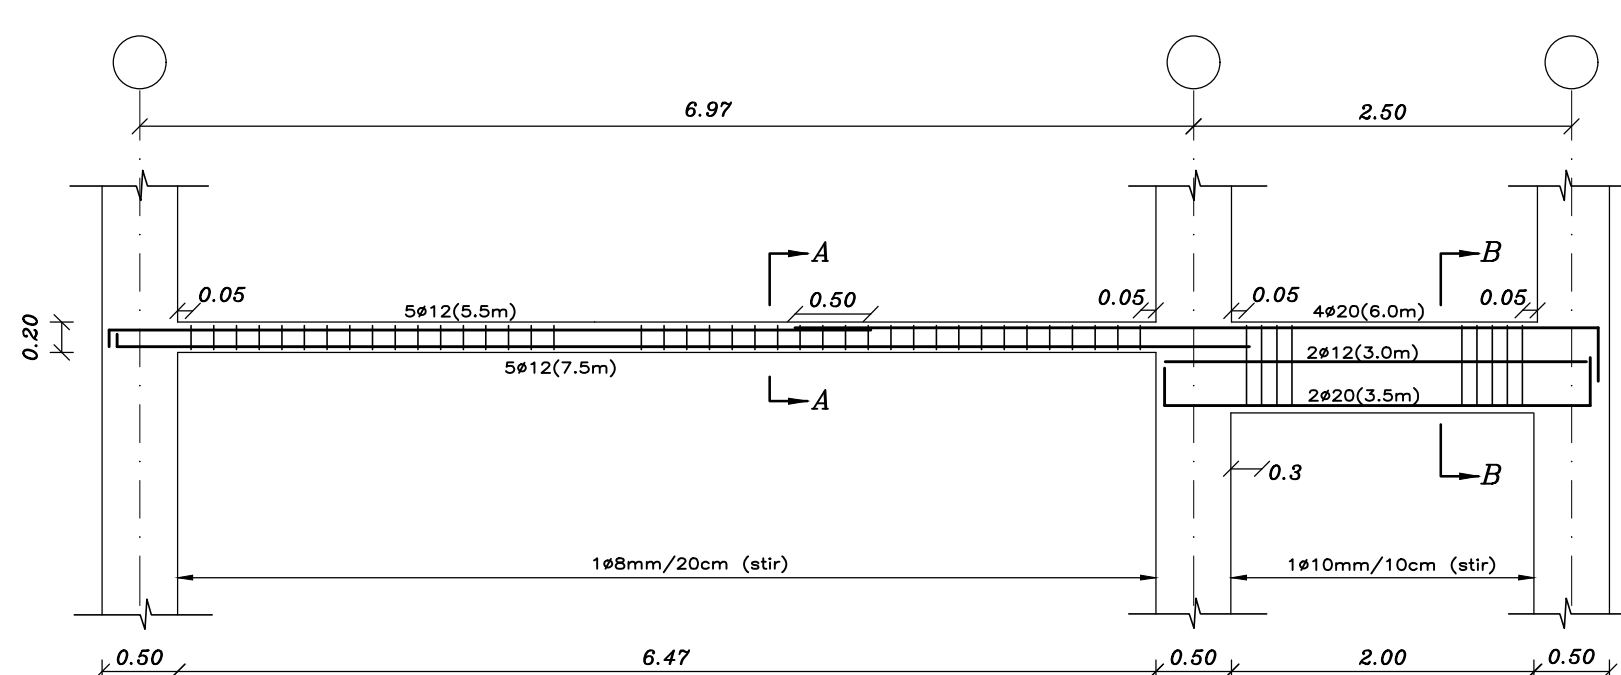


SECTION (A-A) IN "FR.4"
SCALE 1:20

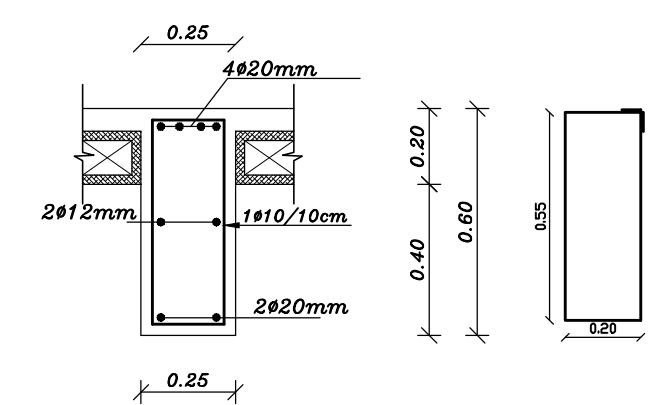


SECTION (B-B) IN "FR.4"
SCALE 1:20

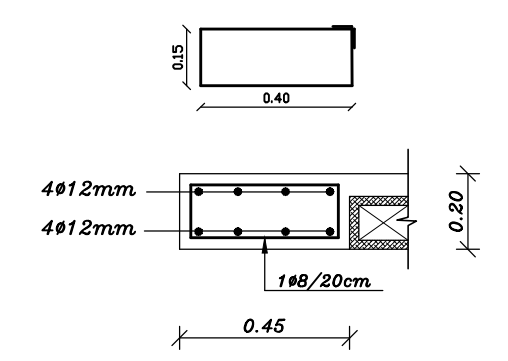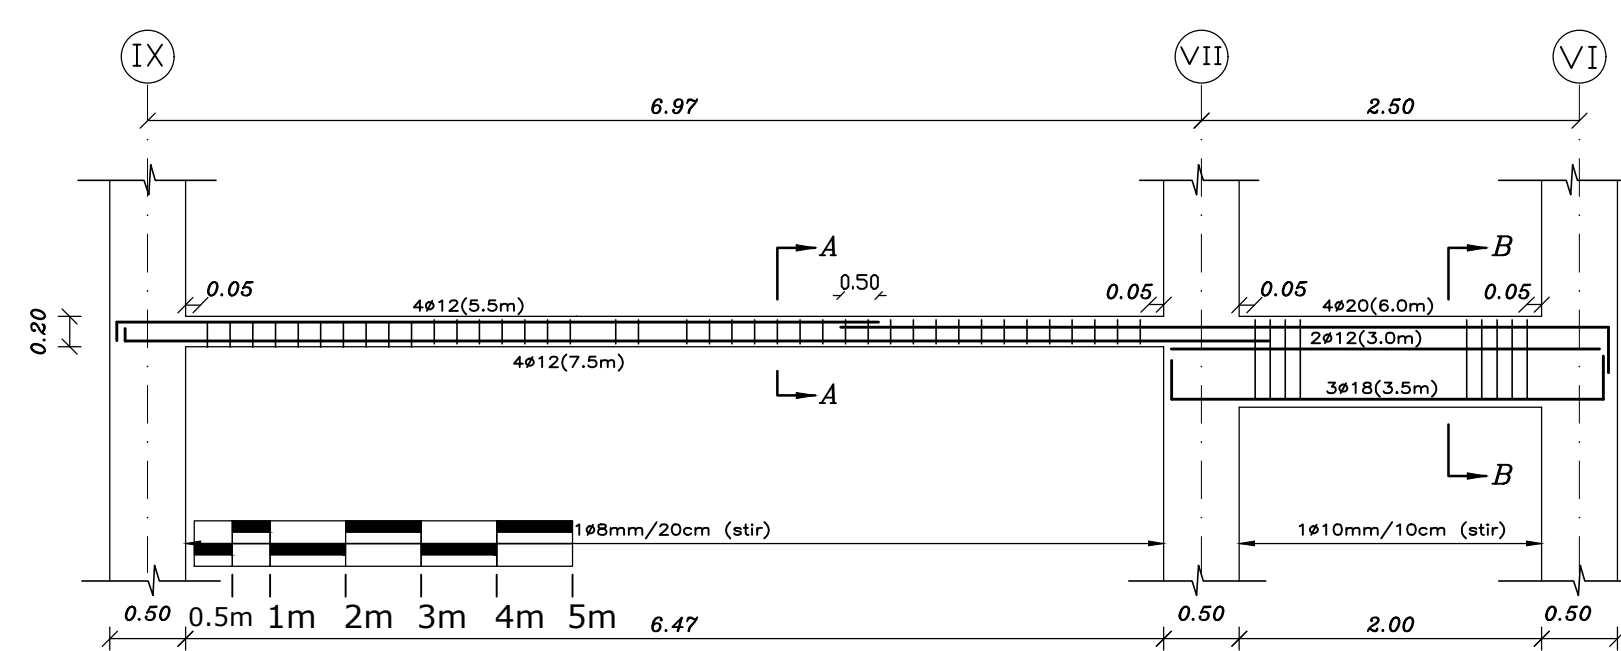

SECTION (A-A) IN "FR.5 & FR.5A"
SCALE 1:20

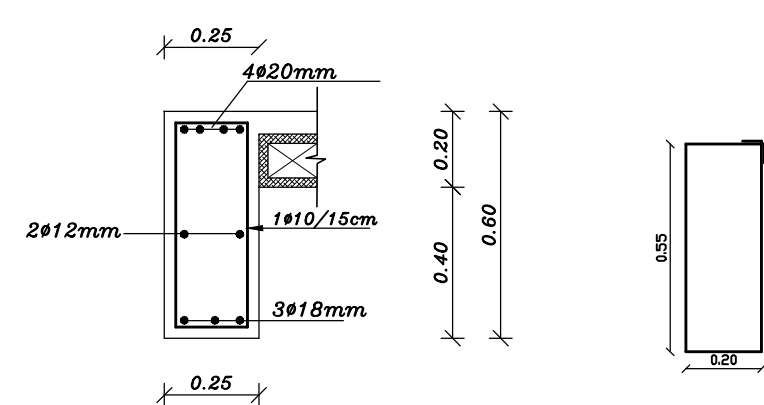

SECTION (B-B) IN "FR.5 & FR.5A"
SCALE 1:20

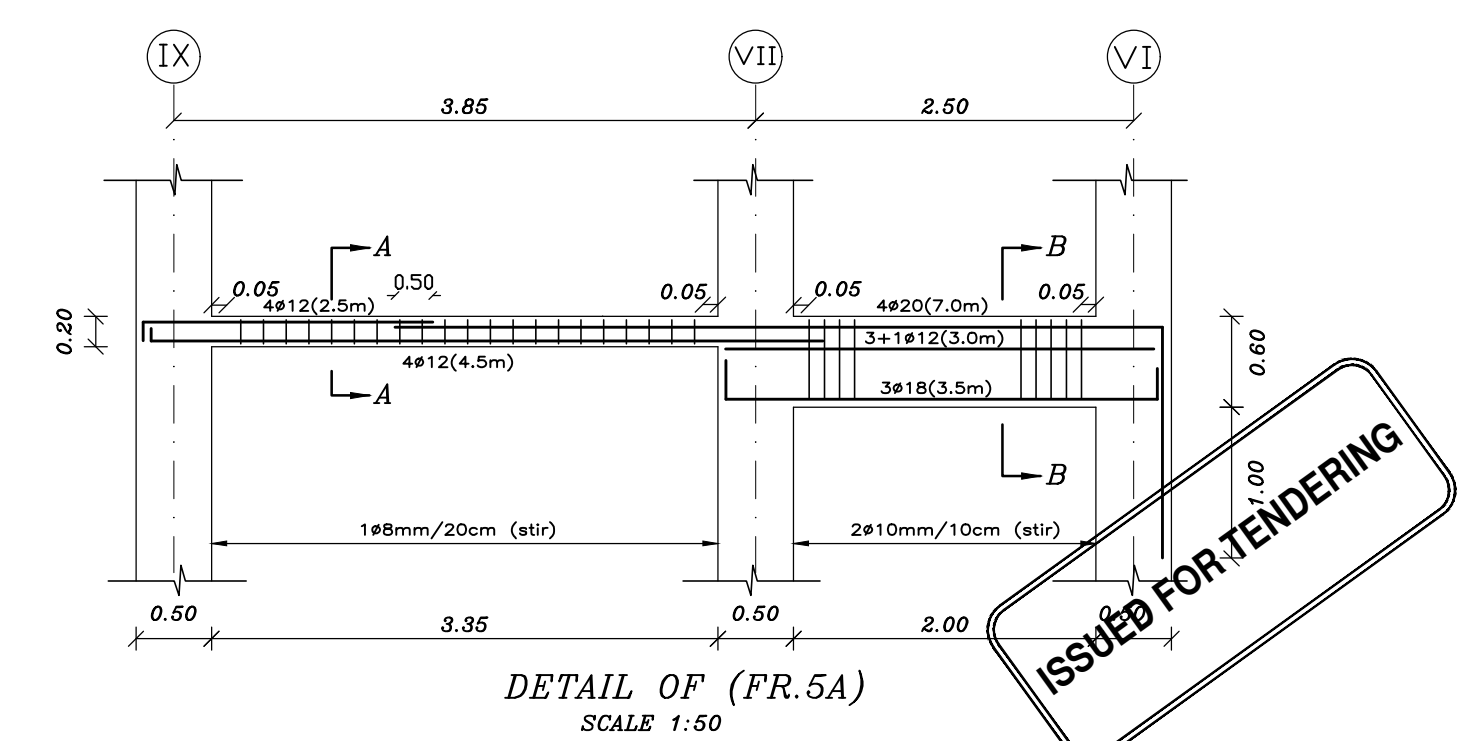

DETAIL OF (FR.5A)
SCALE 1:50

NOTES:-

- ALL DIMENSIONS ARE IN CM UNLESS NOTED OTHERWISE
- ALL LEVELS ARE IN M. UNLESS NOTED OTHERWISE
- EXTERNAL WALLS OF STONE AND CONCRETE 30 CM THICK
- ALUMINUM WINDOWS SLIDING TYPE 7000 OR EQUIVALENT
- FLOOR FINISH LEVEL IS 3 CM HIGHER THAN THE VERANDAS FINISHING LEVEL
- ALL WIN. HAVE STEEL PROTECTION

ملاحظات:

تعزل lanterns وبيوت الدرج عزلاً
افقياً وعمودياً بمواد وأبواب مقاومة
للحريق وغير منفذة للدخان لمدة
لا تقل عن 120 دقيقة.
تهوية المراحيض تكون بواسطة
مراوح شفط ميكانيكية

LEGEND

SECTION NUMBER
REFERENCE SHEET NUMBER

DETAIL NUMBER
REFERENCE SHEET NUMBER

FLOOR FINISH LEVEL
FLOOR CONCRETE LEVEL

LEVEL SIGN IN PLAN

WINDOW NUMBER
REFERENCE SHEET NUMBER

DOOR NUMBER
REFERENCE SHEET NUMBER

RC CONCRETE FOR COL.

RC CONCRETE FOR WALLS

CONCRETE

STONE WALL


HOLLOW BLOCKS

INSULATION MATERIAL

REVISIONS

No.	DESCRIPTION	DATE

OWNER: STATE OF PALESTINE

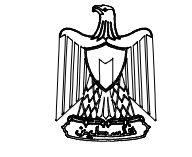

MINISTRY OF EDUCATION
D.G. BUILDINGS

Navision code: PSE22001-10075

CONTRACTING AUTHORITY:

Enabel

FUNDED BY:

Belgium
partner in development

PROJECT NAME:

Public works contract for the
'Construction of Al-Bakri Green Girls' School
In Hebron
Navision Code: PSE22001-10075

SHEET NAME:

BEAM DETAILS I

LOCATION:













City: HEBRON GOVERNATE: HEBRON
BLOCK: 34425 PLOT NO:232 QUARTER/ LOCATION: AL-SHAABA

JOINT VENTURE

iproplan®
Planungsgesellschaft mbH
Consulting Engineers And Architects

مهندسون | مستشارين
Consulting Engineers
PROJEKTENTWICKLUNG
TEL: 06-9866661 | FAX: 06-9866662 | E-MAIL: info@iproplan.com

DESIGNED	Arch. A. ZAGHA	SCALE	1:100
CHECKED	Arch. A. SAADAH	DATE	April 2026
APPROVED	Arch. A. ZAGHA	DRG. No.	S-19
DRAWN	AUTO CAD		

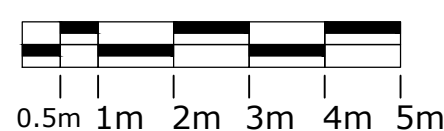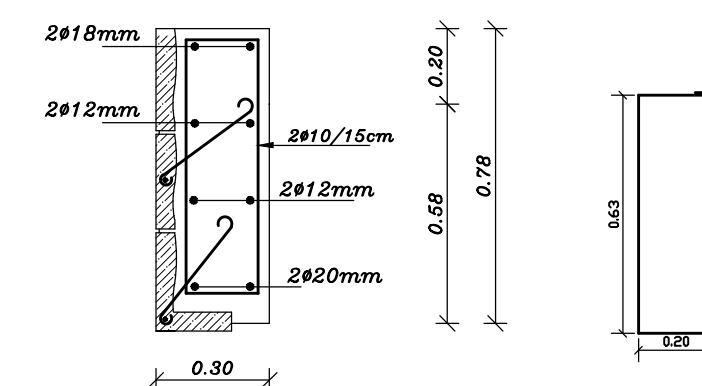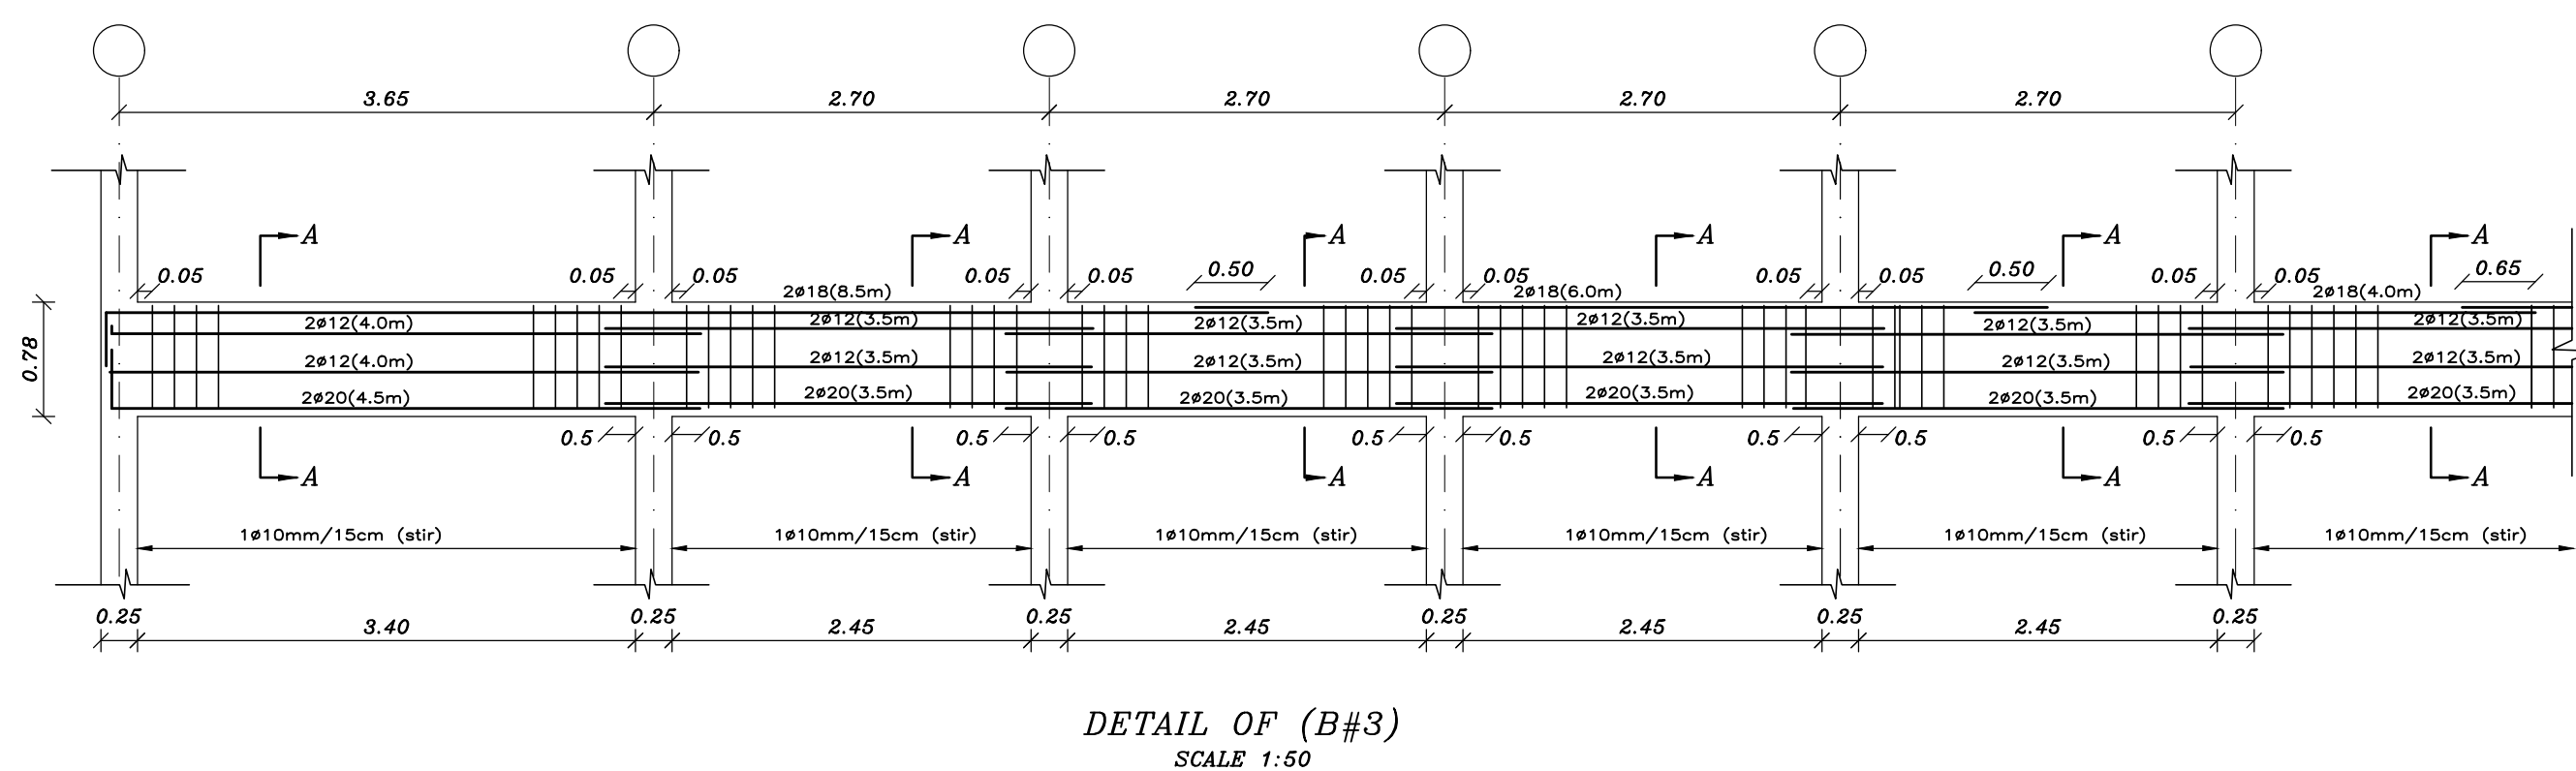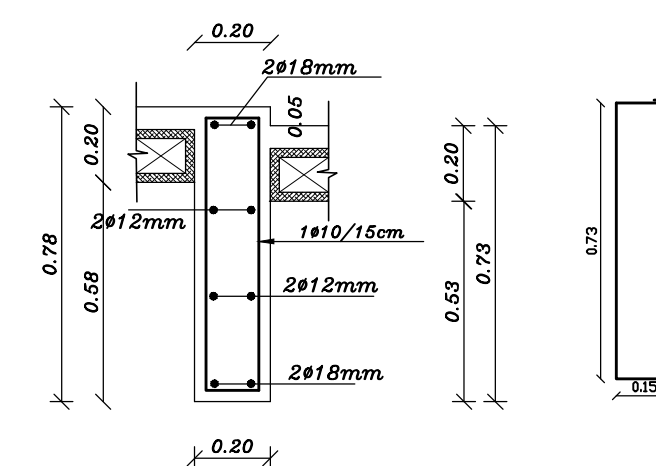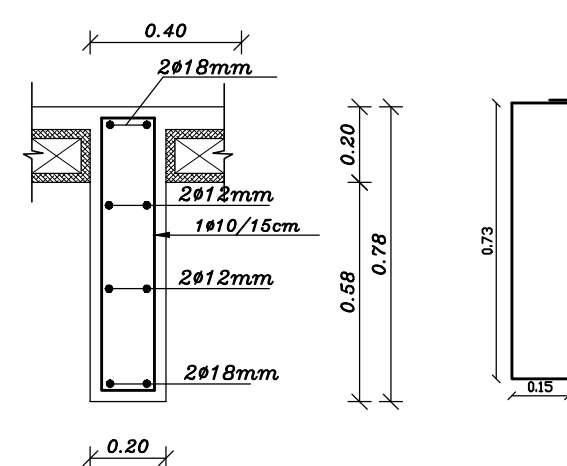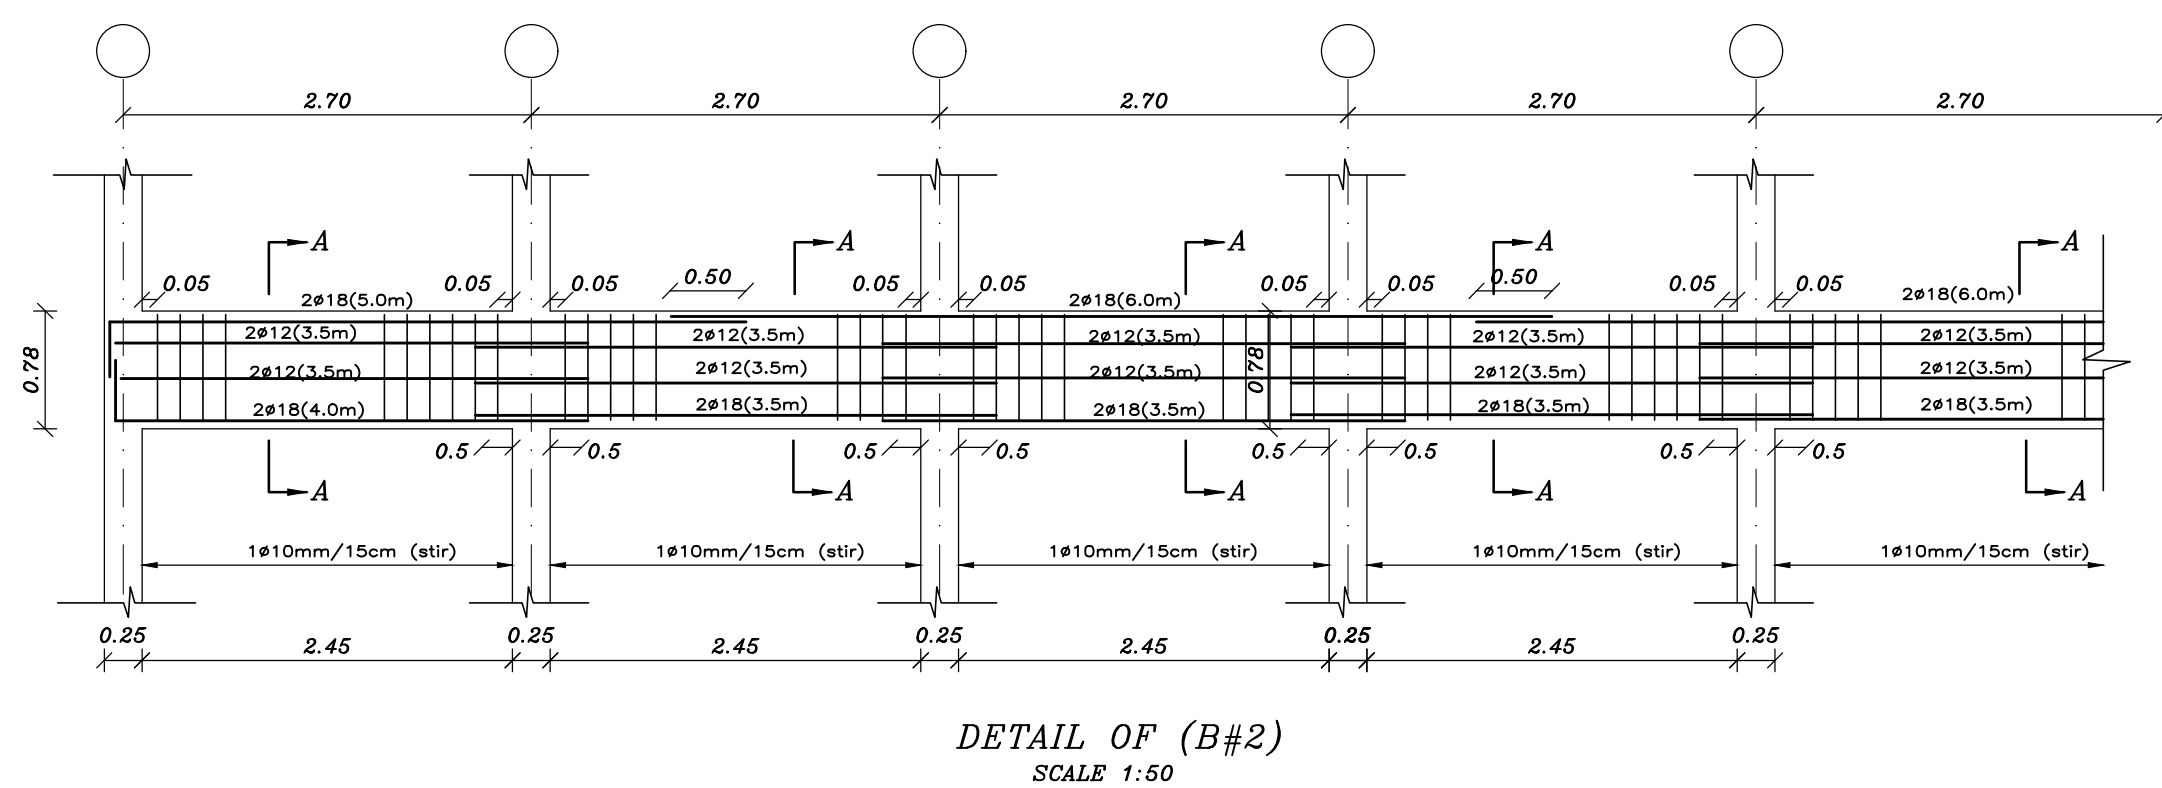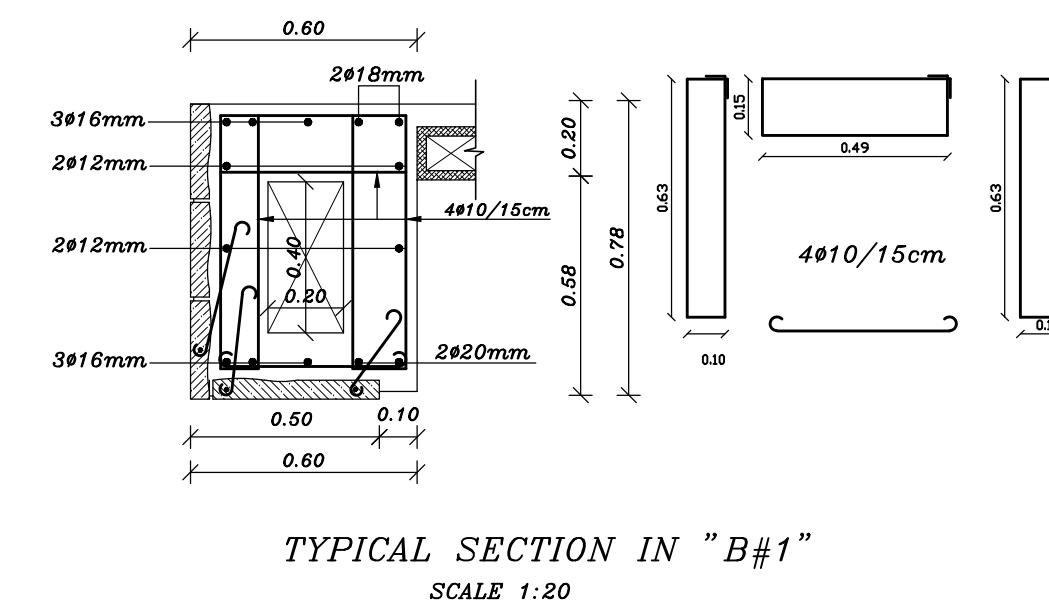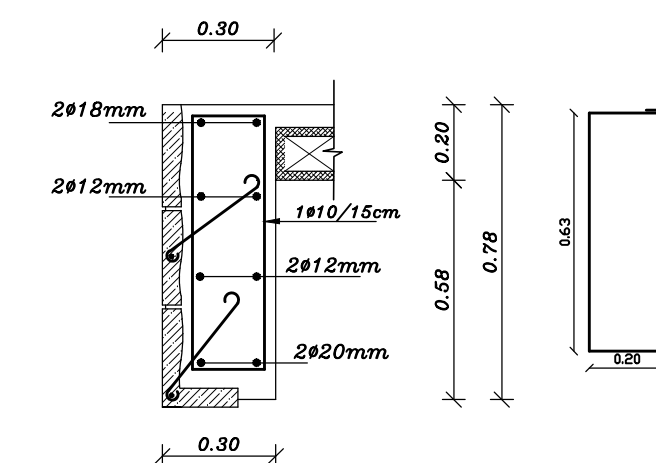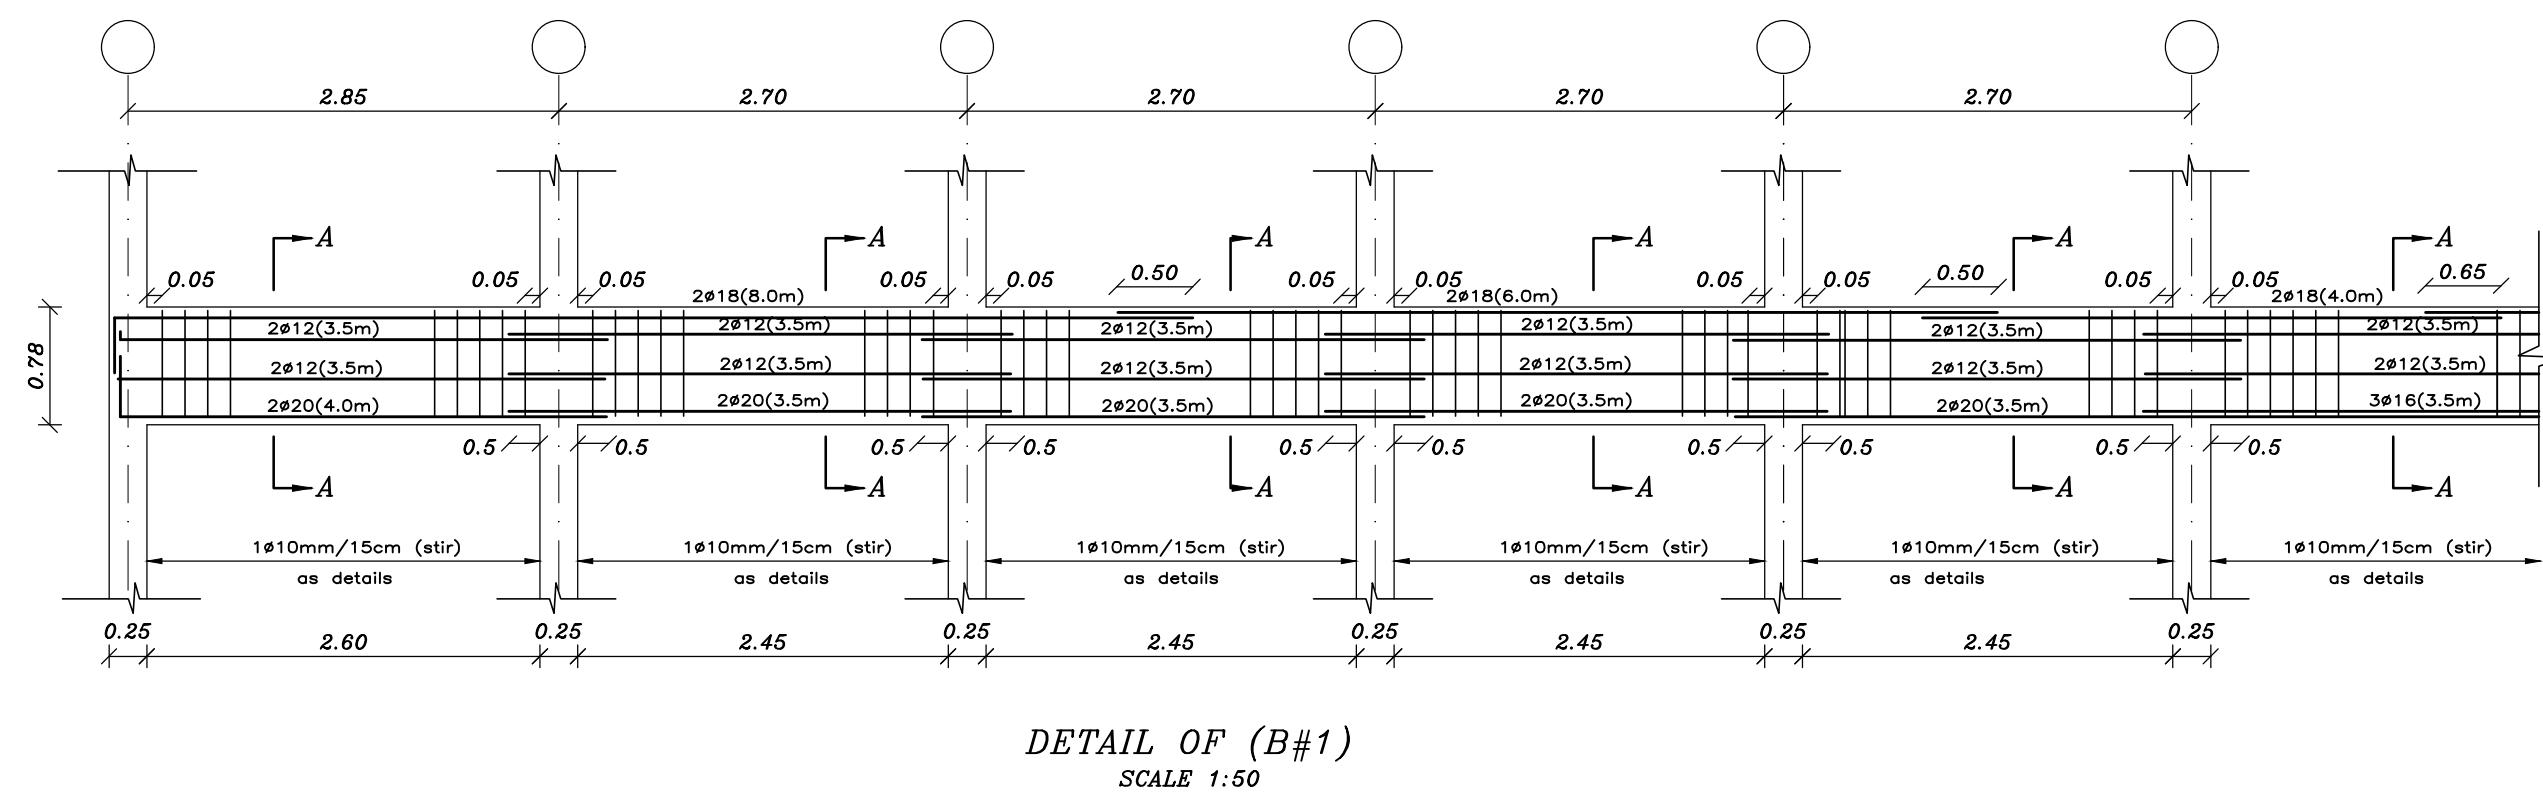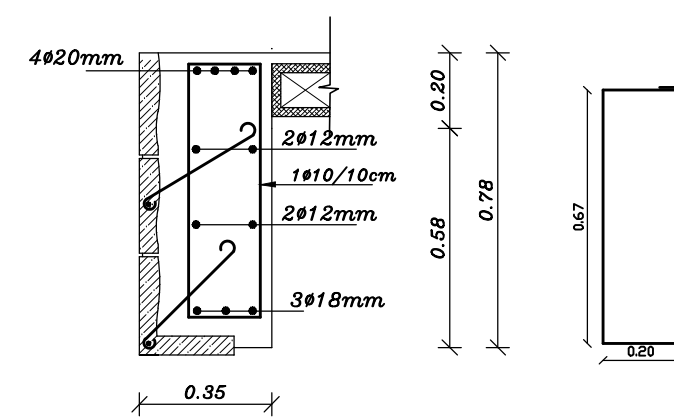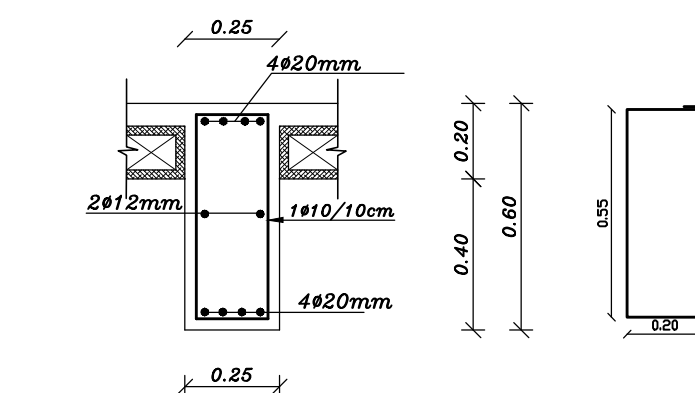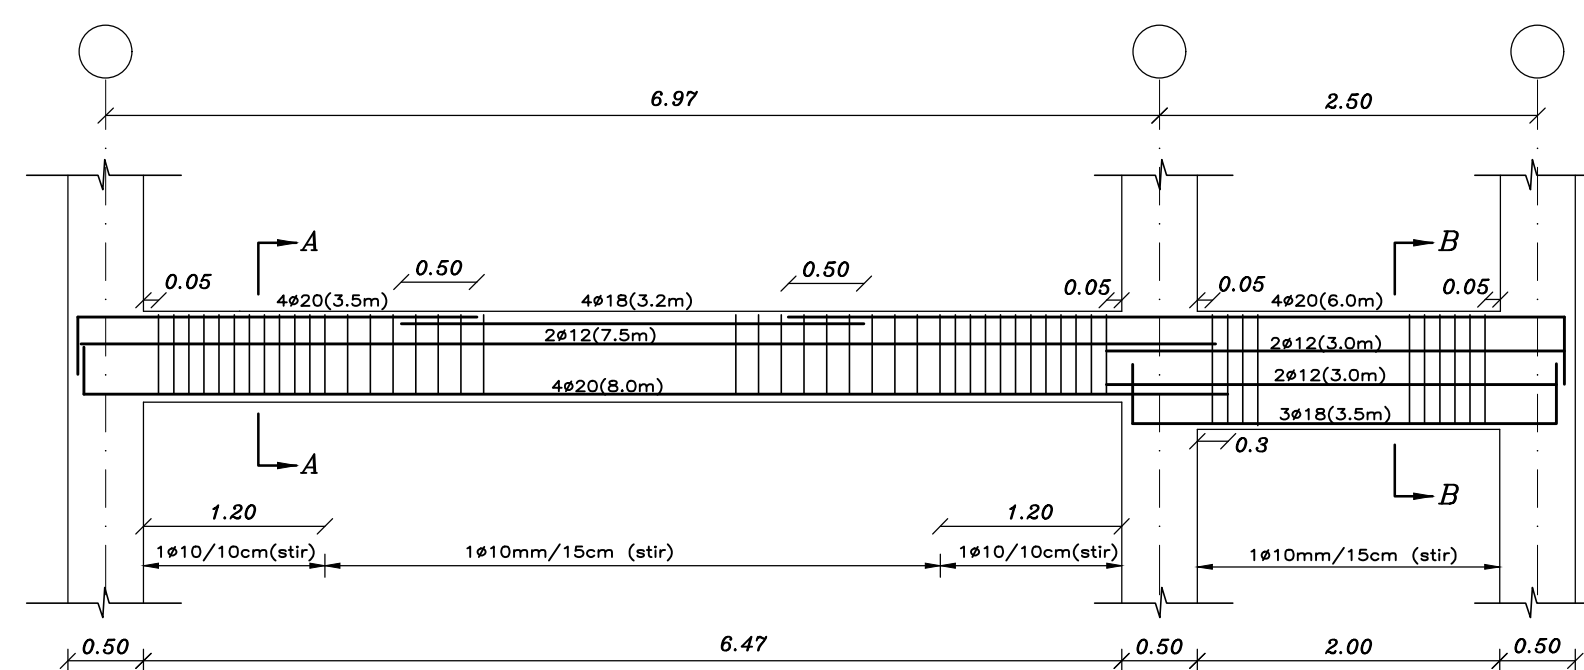


NOTES:—

- ALL DIMENSIONS ARE IN CM.UNLESS NOTED OTHERWISE
- ALL LEVELS ARE IN M. UNLESS NOTED OTHERWISE
- EXTERNAL WALLS OF STONE AND CONCRETE 30 CM THICK
- ALUMINUM WINDOWS SLIDING TYPE 7000 OR EQUIVALENT
- FLOOR FINISH LEVEL IS 3 CM HIGHER THAN THE VERANDAS FINISHING LEVEL
- ALL WIN. HAVE STEEL PROTECTION

ملاحظات:

تعزل النماور ويصوت الدرج عزلاً
تقنياً وعولياً بمواد وأبواب مقاومة
للحريق وغير منفذة للدخان لمدة
لا تقل عن 120 دقيقة.
هوية المراحيض تكون بواسطة
مراوح شفط ميكانيكية

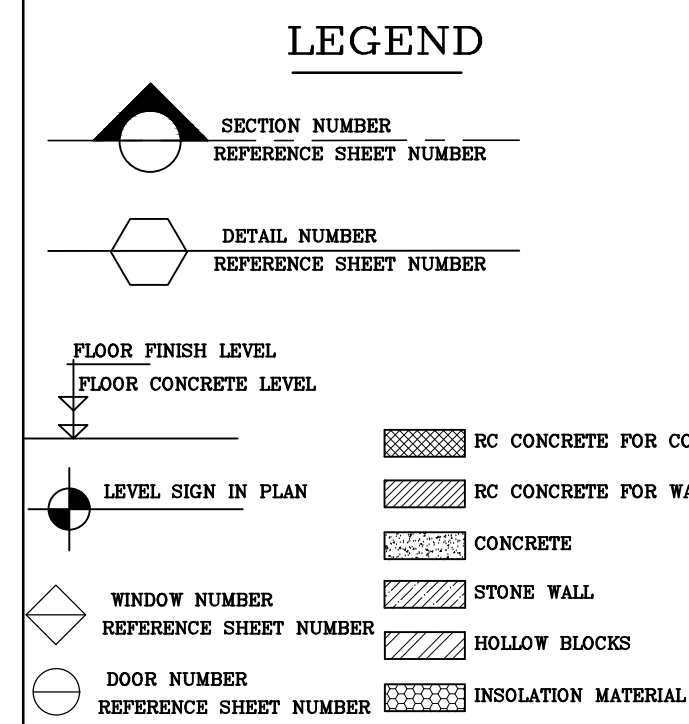[illegible]

OWNER: STATE OF PALESTINE



MINISTRY OF EDUCATION
D.G. BUILDINGS

Navision code: PSE22001-10075

CONTRACTING AUTHORITY:

Enabel 

FUNDED BY:

 **Belgium**
partner in development

PROJECT NAME:
Public works contract for the
'Construction of Al-Bakri Green Girls' School
In Hebron
Navision Code: PSE22001-10075

SHEET NAME:

BEAM DETAILS II














LOCATION:
City: HEBRON GOVERNATE: HEB
BLOCK: 34425 PLOT NO:232 QUARTER/ LOCATION: AL-S

iproplan®
Planungsgesellschaft mbH
Consulting Engineers And Architects

madad
Consulting Engineers ممداد
REGISTRATION No. 00
AL-BREZH - PALESTINE
TEL. 02-965002 / 2603145 FAX 02-9484157
E-mail: madad@madad-consulting.com P.O.BOX 3558

DESIGNED	Arch. A. ZAGHA		SCALE	1:1
CHECKED	Arch. A. SAADEH		DATE	April
APPROVED	Arch. A. ZAGHA		DRG. No.	S-
DRAWN	AUTO CAD			

ISSUED FOR TENDERING

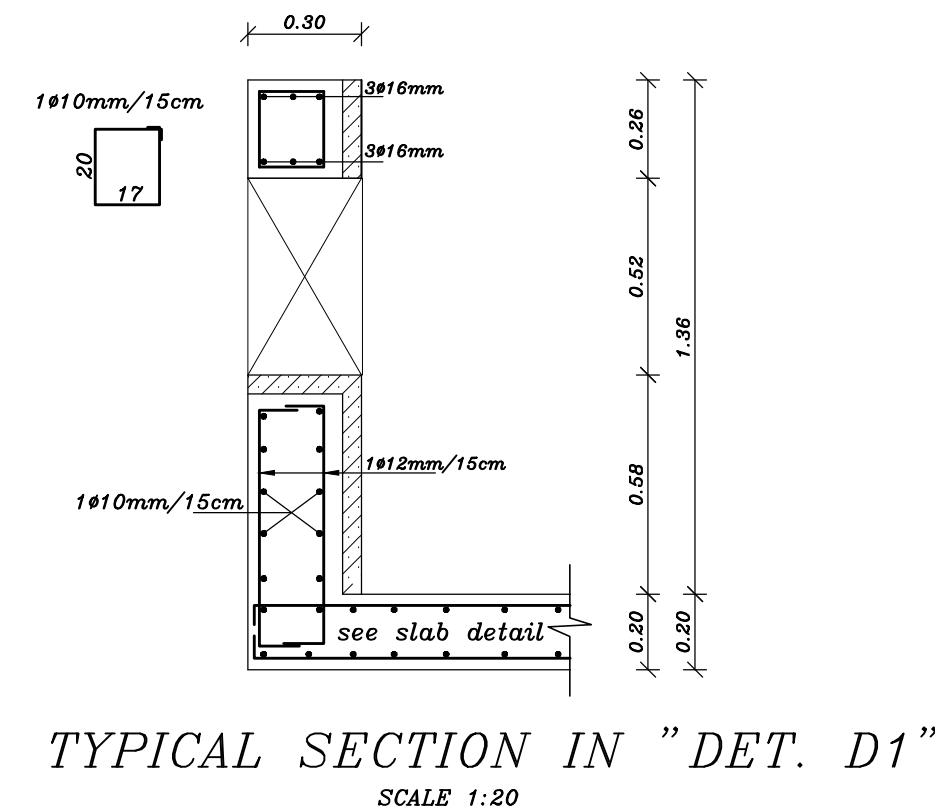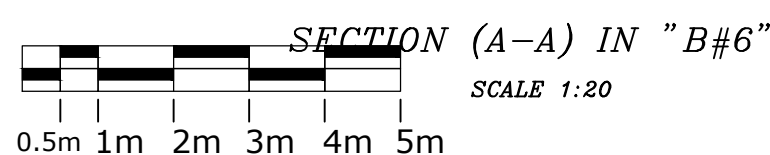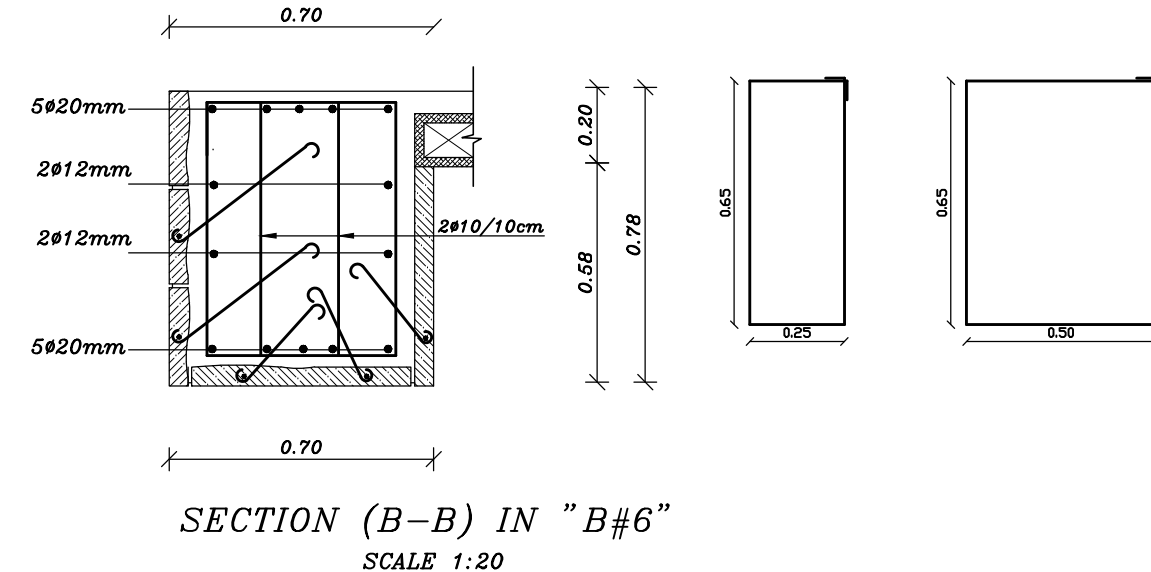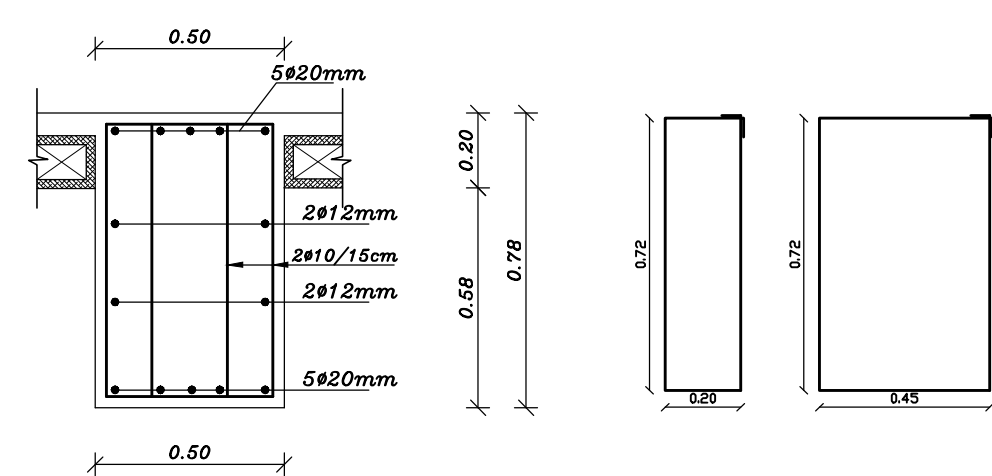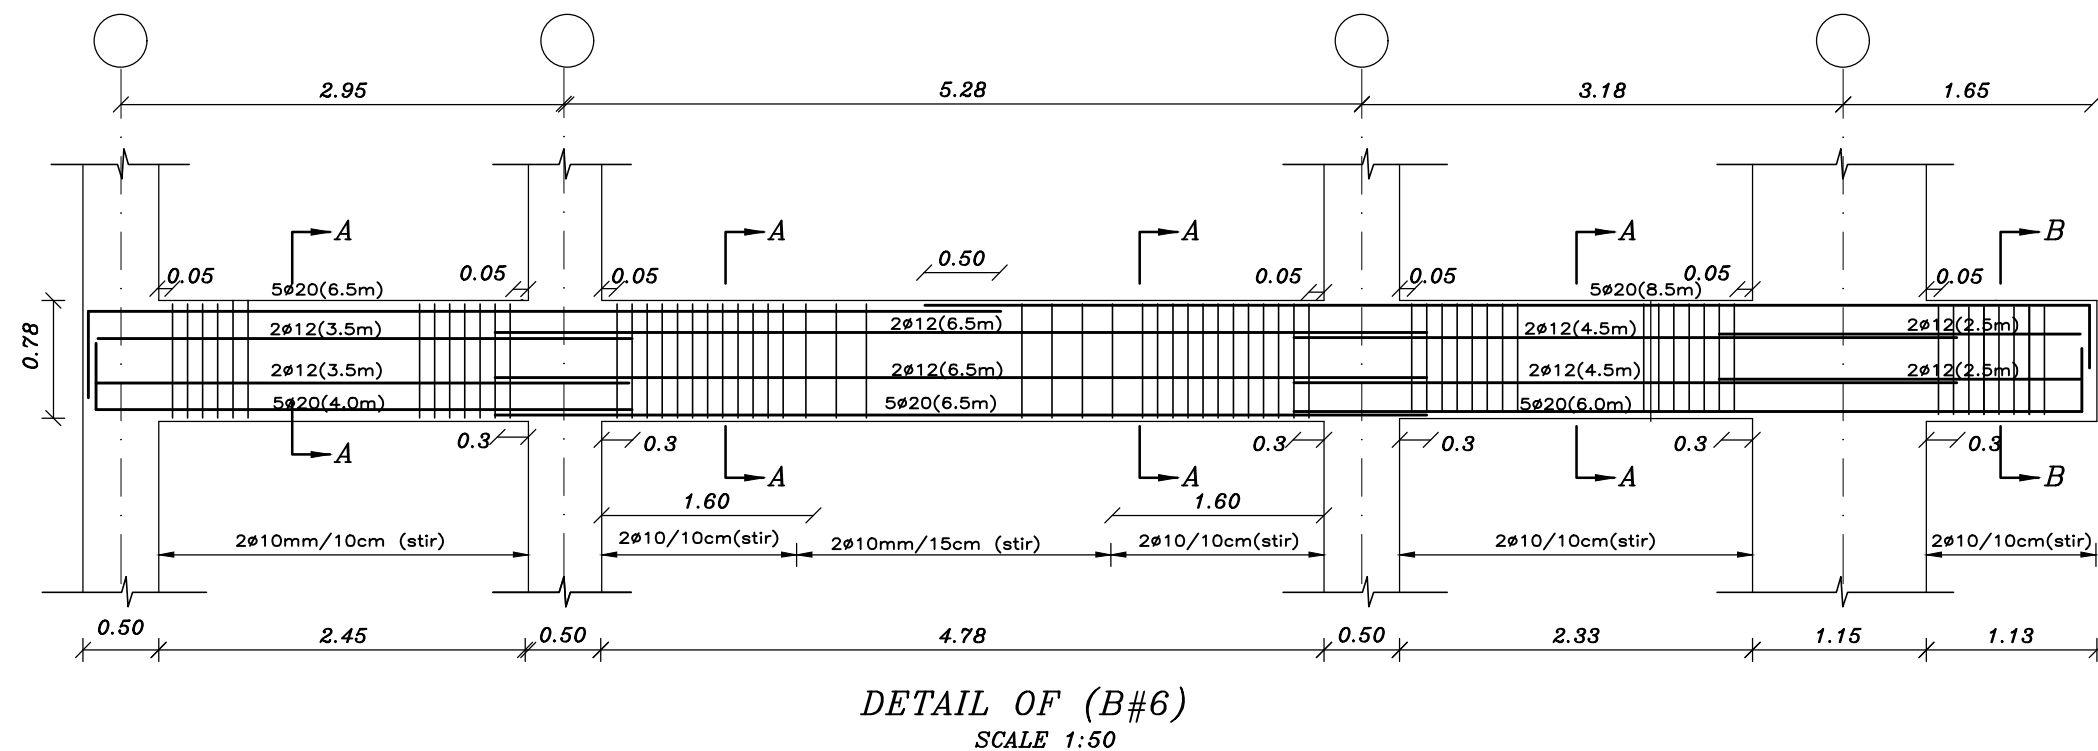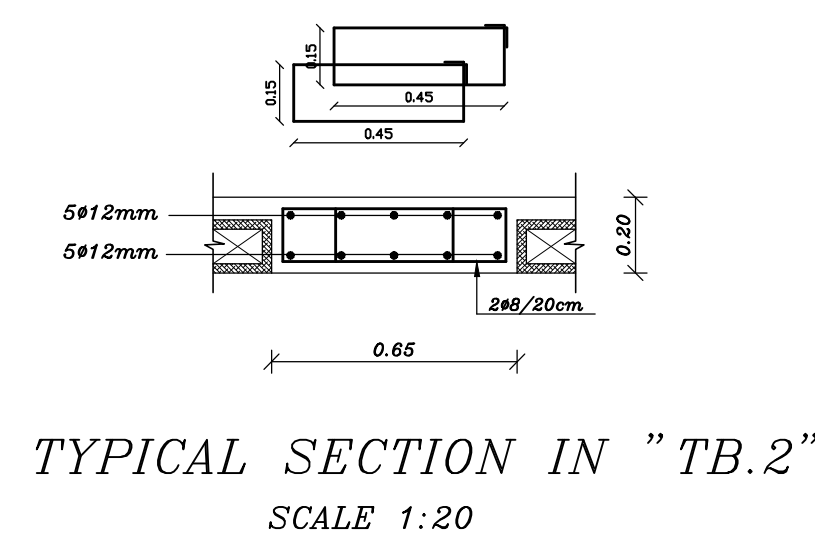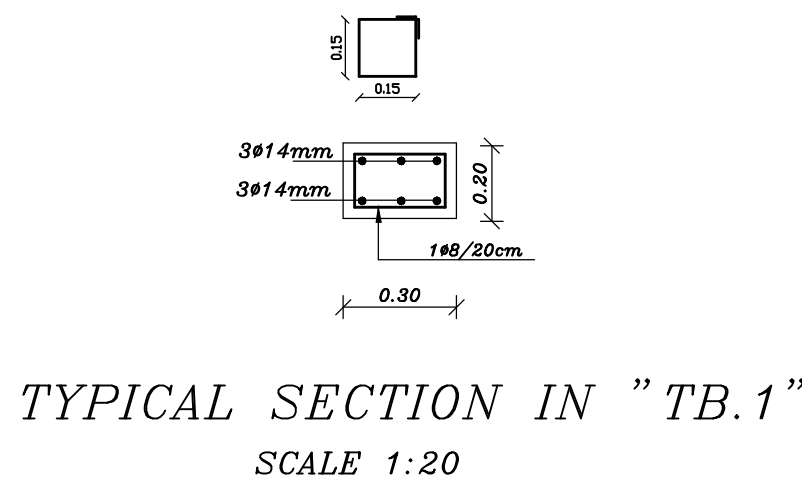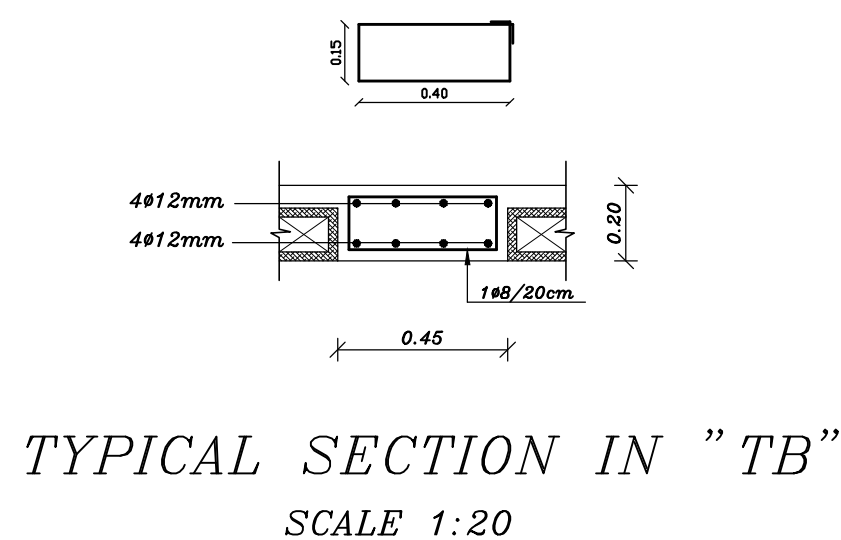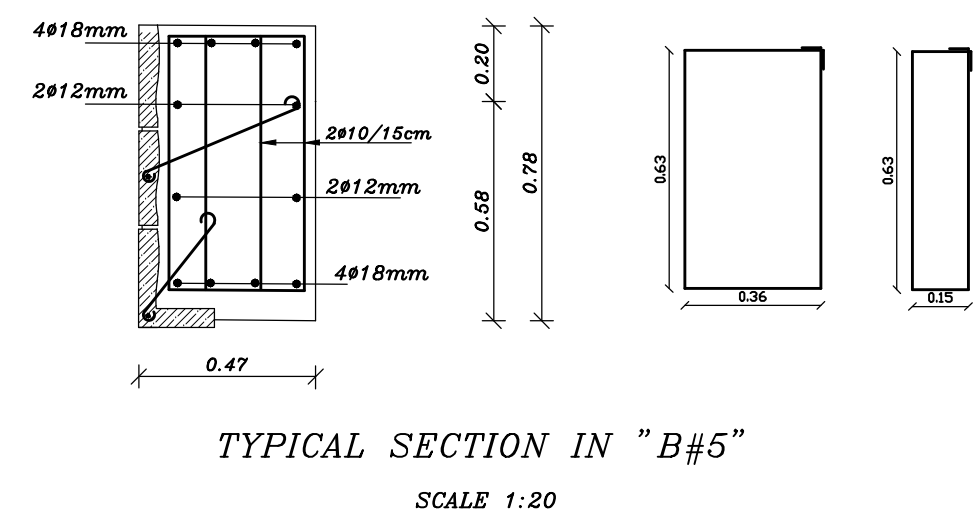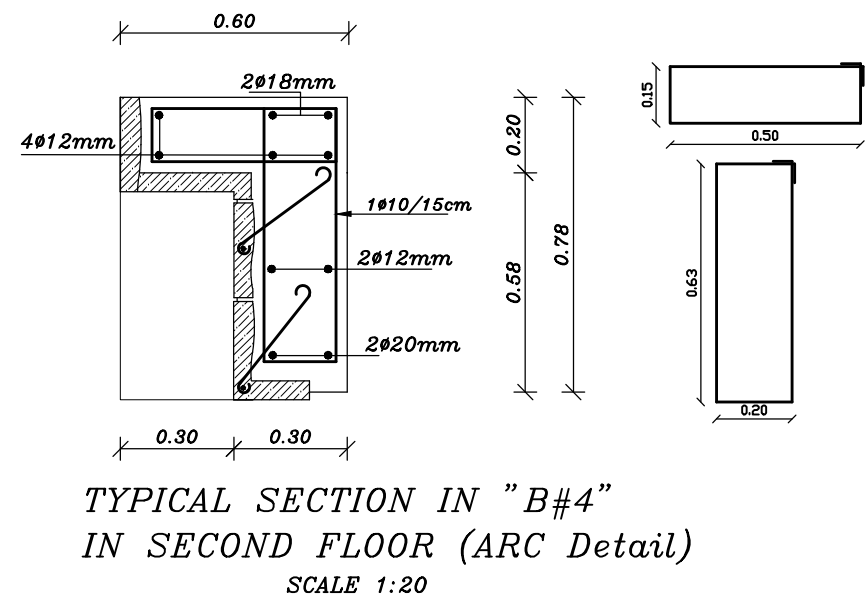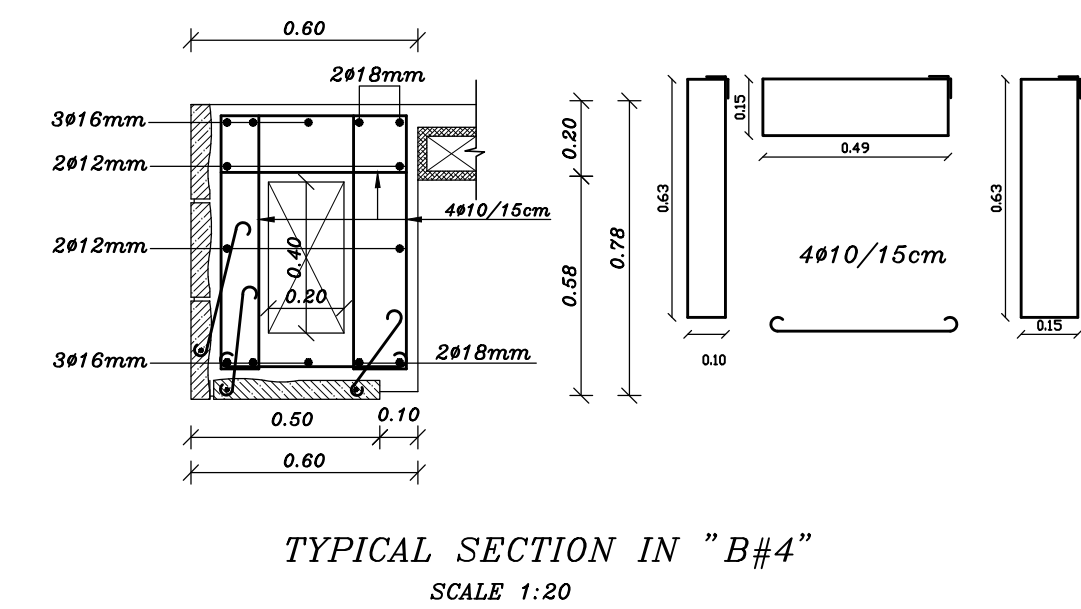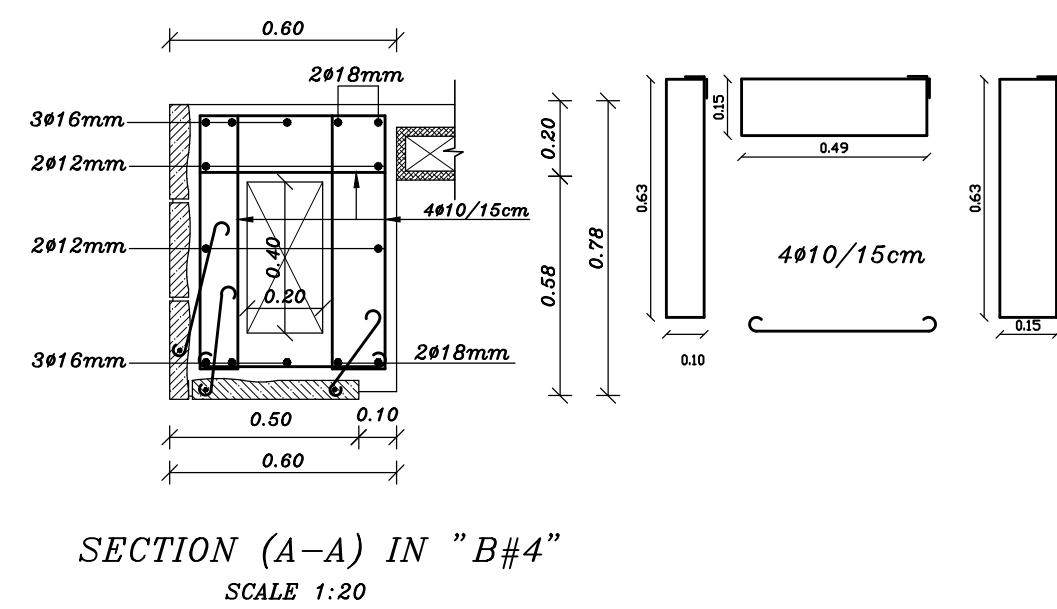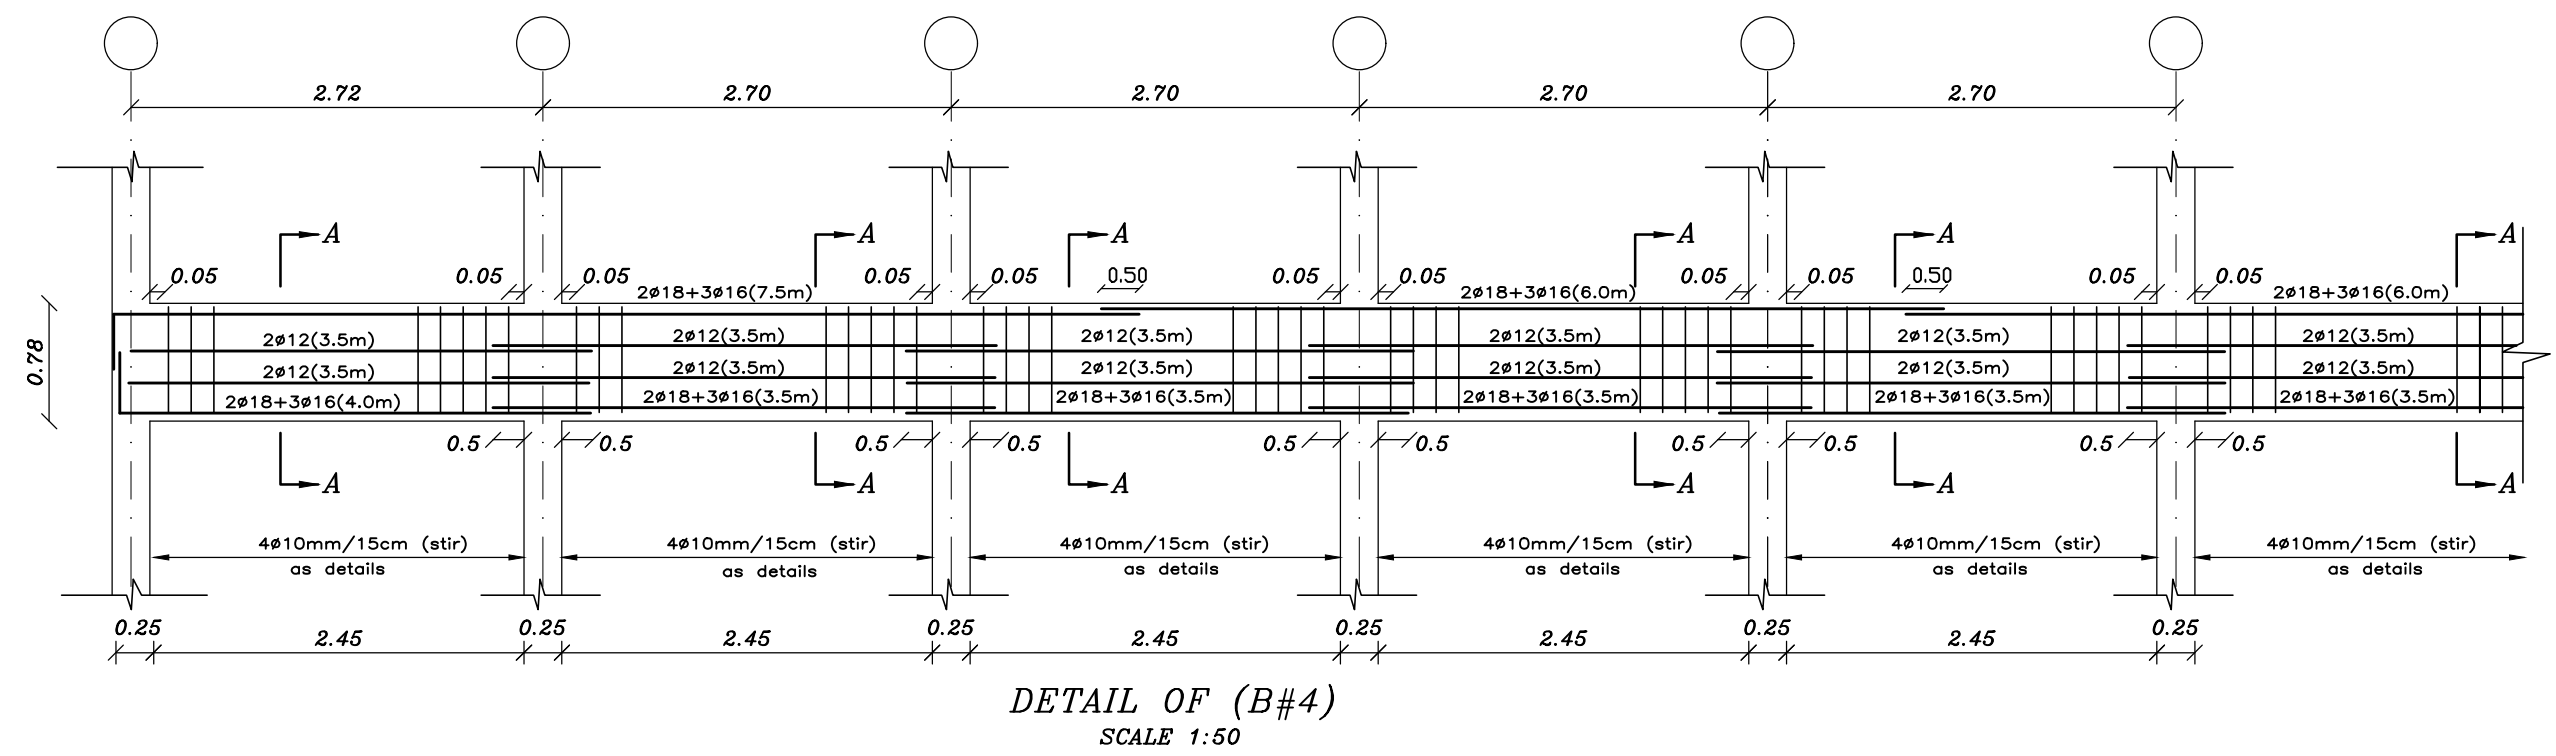

NOTES:-

- ALL DIMENSIONS ARE IN CM UNLESS NOTED OTHERWISE
- ALL LEVELS ARE IN M. UNLESS NOTED OTHERWISE
- EXTERNAL WALLS OF STONE AND CONCRETE 30 CM THICK
- ALUMINUM WINDOWS SLIDING TYPE 7000 OR EQUIVALENT
- FLOOR FINISH LEVEL IS 3 CM HIGHER THAN THE VERANDAS FINISHING LEVEL
- ALL WIN. HAVE STEEL PROTECTION

ملاحظات:

تعزل النوافذ وبيوت الدرج عزلاً
افقياً وعمودياً بمواد وأبواب مقلوبة
للحريق وغير منفذة للدخان لمدة
لا تقل عن 120 دقيقة.
تهوية المراحيض تكون بواسطة
مراوح شفط ميكانيكية

LEGEND

- SECTION NUMBER
REFERENCE SHEET NUMBER
- DETAIL NUMBER
REFERENCE SHEET NUMBER
- FLOOR FINISH LEVEL
FLOOR CONCRETE LEVEL
- LEVEL SIGN IN PLAN
- WINDOW NUMBER
REFERENCE SHEET NUMBER
- DOOR NUMBER
REFERENCE SHEET NUMBER
- RC CONCRETE FOR COL.
- RC CONCRETE FOR WALLS
- CONCRETE
- STONE WALL
- HOLLOW BLOCKS
- INSULATION MATERIAL

REVISIONS

No.	DESCRIPTION	DATE

OWNER: STATE OF PALESTINE



MINISTRY OF EDUCATION
D.G. BUILDINGS

Navision code: PSE22001-10075

CONTRACTING AUTHORITY:

Enabel

FUNDED BY:

Belgium
partner in development

PROJECT NAME:

Public works contract for the
'Construction of Al-Bakri Green Girls' School
In Hebron
Navision Code: PSE22001-10075

SHEET NAME:

BEAM DETAILS III

LOCATION:



City: HEBRON GOVERNATE: HEBRON
BLOCK: 34425 PLOT NO:232 QUARTER/ LOCATION: AL-SHAABA

JOINT VENTURE


iproplan
Planungsgesellschaft mbH
Consulting Engineers And Architects
مهندسون | مستشارون
Consulting Engineers
PROJEKT Nr. 42
Tb. 06/06/2022 | 15.06.2022 | 15.06.2022
E-mail: iproplan@iproplan.com P.O. BOX 3008

DESIGNED	Arch. A. ZAGHA	SCALE	1:100
CHECKED	Arch. A. SAADEN	DATE	April 2026
APPROVED	Arch. A. ZAGHA	DRG. No.	S-21
DRAWN	AUTO CAD		


ISSUED FOR TENDERING

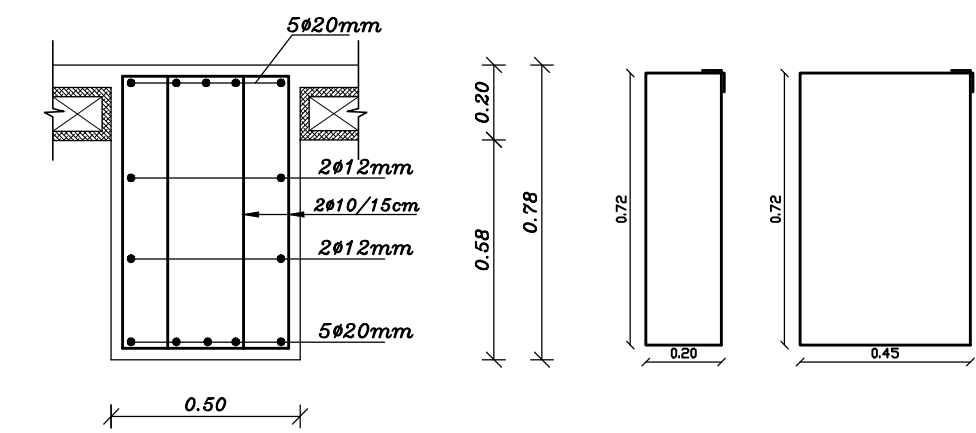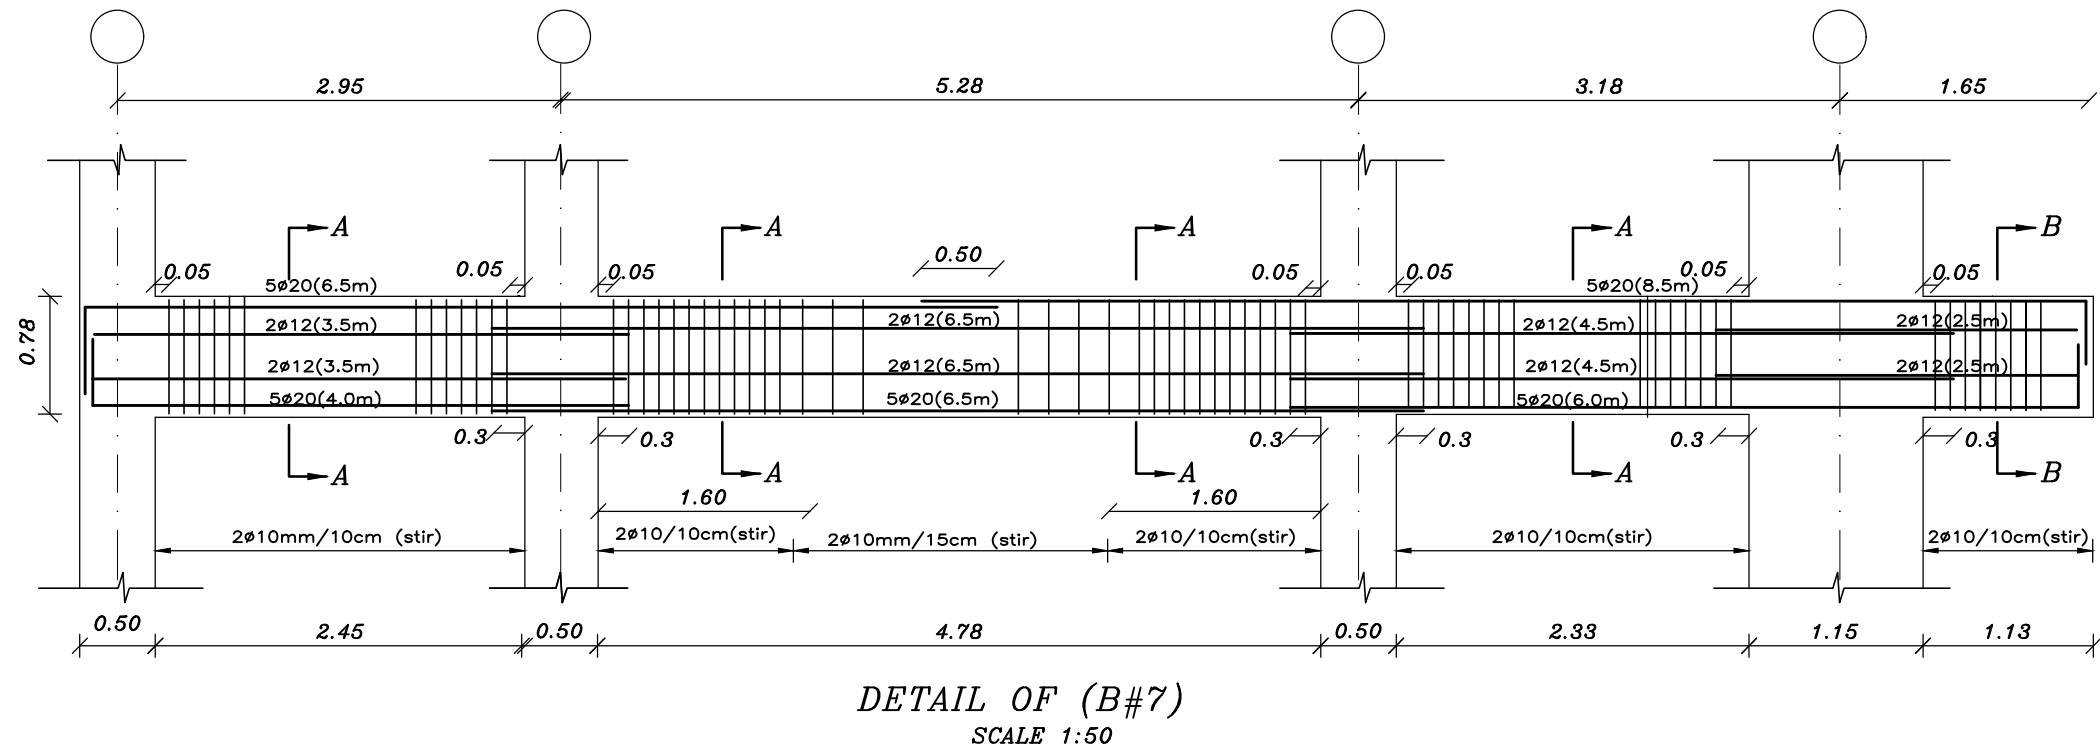


SECTION (A-A) IN "B#7"
SCALE 1:20

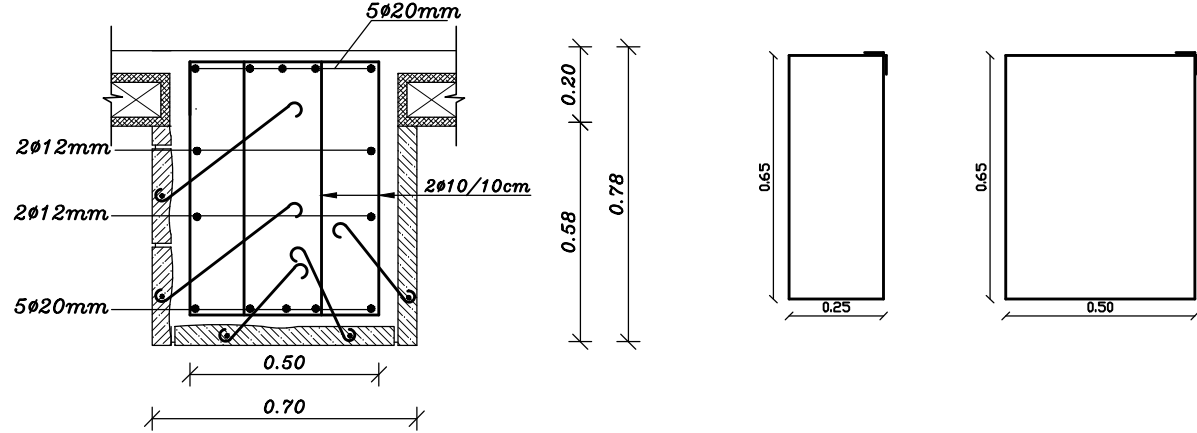


SECTION (B-B) IN "B#7"
SCALE 1:20

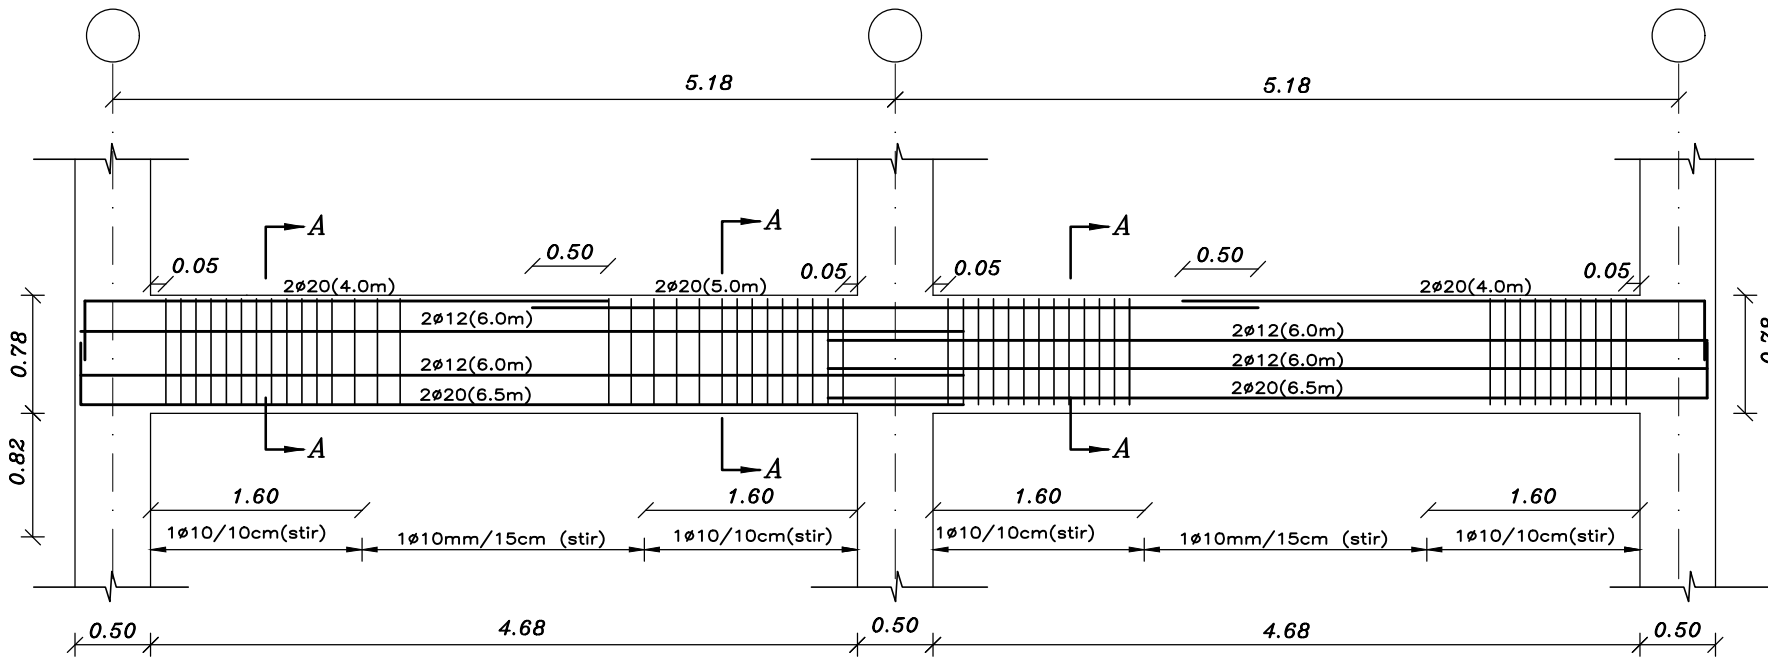


DETAIL OF (B#8)
SCALE 1:50

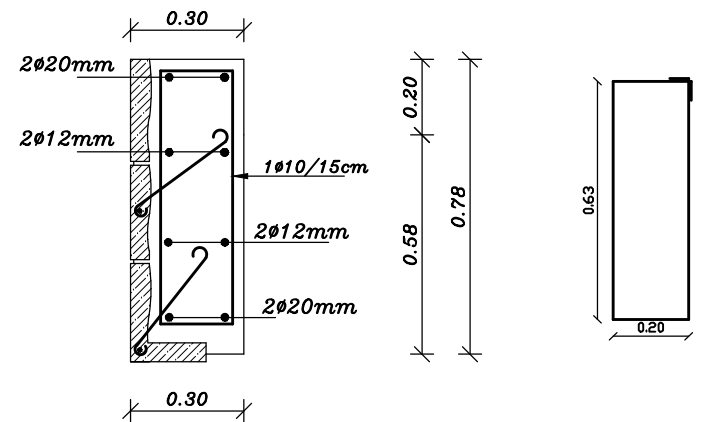


SECTION (A-A) IN "B#8"
SCALE 1:20

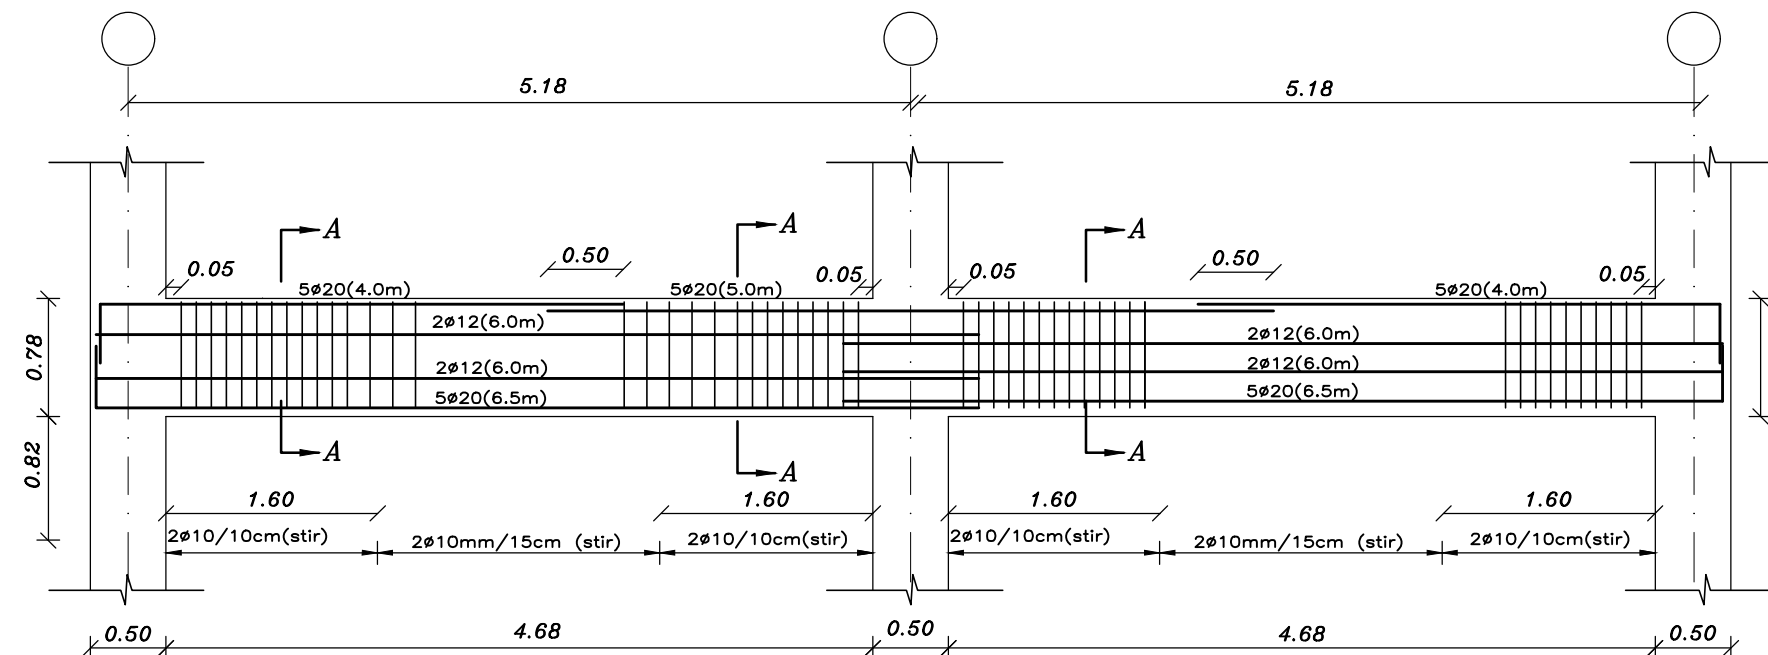

DETAIL OF (B#9)
SCALE 1:50

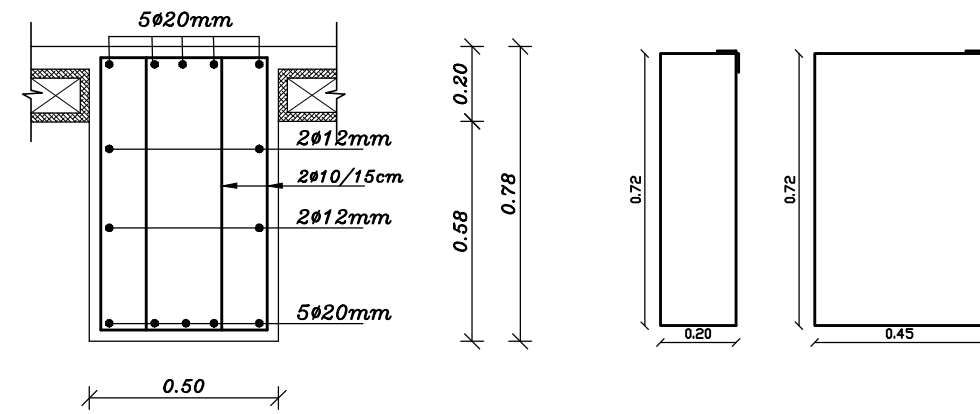

SECTION (A-A) IN "B#9"
SCALE 1:20

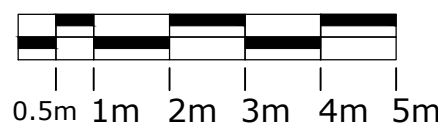

NOTES: -

- ALL DIMENSIONS ARE IN CM UNLESS NOTED OTHERWISE
- ALL LEVELS ARE IN M. UNLESS NOTED OTHERWISE
- EXTERNAL WALLS OF STONE AND CONCRETE 30 CM THICK
- ALUMINUM WINDOWS SLIDING TYPE 7000 OR EQUIVALENT
- FLOOR FINISH LEVEL IS 3 CM HIGHER THAN THE VERANDAS FINISHING LEVEL
- ALL WIN. HAVE STEEL PROTECTION

ملاحظات:

تعزل المناور وبيوت الدرج عزلاً
افقياً وعمودياً بمواد وأبواب مقlosure
للحريق وغير منفذة للسخان لمدة
لا تقل عن 120 دقيقة.
تهوية المراحيض تكون بواسطة
مراوح شفط ميكانيكية

LEGEND

	SECTION NUMBER REFERENCE SHEET NUMBER
	DETAIL NUMBER REFERENCE SHEET NUMBER
	FLOOR FINISH LEVEL FLOOR CONCRETE LEVEL
	LEVEL SIGN IN PLAN
	WINDOW NUMBER REFERENCE SHEET NUMBER
	DOOR NUMBER REFERENCE SHEET NUMBER
	RC CONCRETE FOR COL.
	RC CONCRETE FOR WALLS
	CONCRETE
	STONE WALL
	HOLLOW BLOCKS
	INSULATION MATERIAL

REVISIONS

No.	DESCRIPTION	DATE

OWNER: STATE OF PALESTINE



MINISTRY OF EDUCATION
D.G. BUILDINGS

Navision code: PSE22001-10075

CONTRACTING AUTHORITY:

Enabel

FUNDED BY:

Belgium
partner in development

PROJECT NAME:

Public works contract for the
'Construction of Al-Bakri Green Girls' School
In Hebron

Navision Code: PSE22001-10075

SHEET NAME:

BEAM DETAILS IV

LOCATION:

GUY: HEBRON

BLOCK: 34425

GOVERNATE: HEBRON

QUARTER/ LOCATION: AL-SHAABA


JOINT VENTURE

iproplan®
Planungsgesellschaft mbH
Consulting Engineers And Architects


مهندسين استشاريين
مهندسين معماريين
مهندسين ميكانيكيين
مهندسين كهربائيين
مهندسين مدنيين
مهندسين جيولوجيين
مهندسين بيئيين
مهندسين صناعيين
مهندسين زراعيين
مهندسين بحريين
مهندسين فضاءيين
مهندسين نوويين
مهندسين كيميائيين
مهندسين احيائيين
مهندسين طبيين
مهندسين قانونيين
مهندسين اقتصاديين
مهندسين اجتماعيين
مهندسين تعليميين
مهندسين فنيين
مهندسين حاسوبيين
مهندسين اتصاليين
مهندسين بيئيين
مهندسين صناعيين
مهندسين زراعيين
مهندسين بحريين
مهندسين فضاءيين
مهندسين نوويين
مهندسين كيميائيين
مهندسين احيائيين
مهندسين طبيين
مهندسين قانونيين
مهندسين اقتصاديين
مهندسين اجتماعيين
مهندسين تعليميين
مهندسين فنيين
مهندسين حاسوبيين
مهندسين اتصاليين

DESIGNED	Arch: A. ZAGHA	SCALE	1:100
CHECKED	Arch: A. SADEH	DATE	April 2020
APPROVED	Arch: A. ZAGHA	DRG. No.	S-22
DRAWN	AUTO CAD		


ISSUED FOR TENDERING

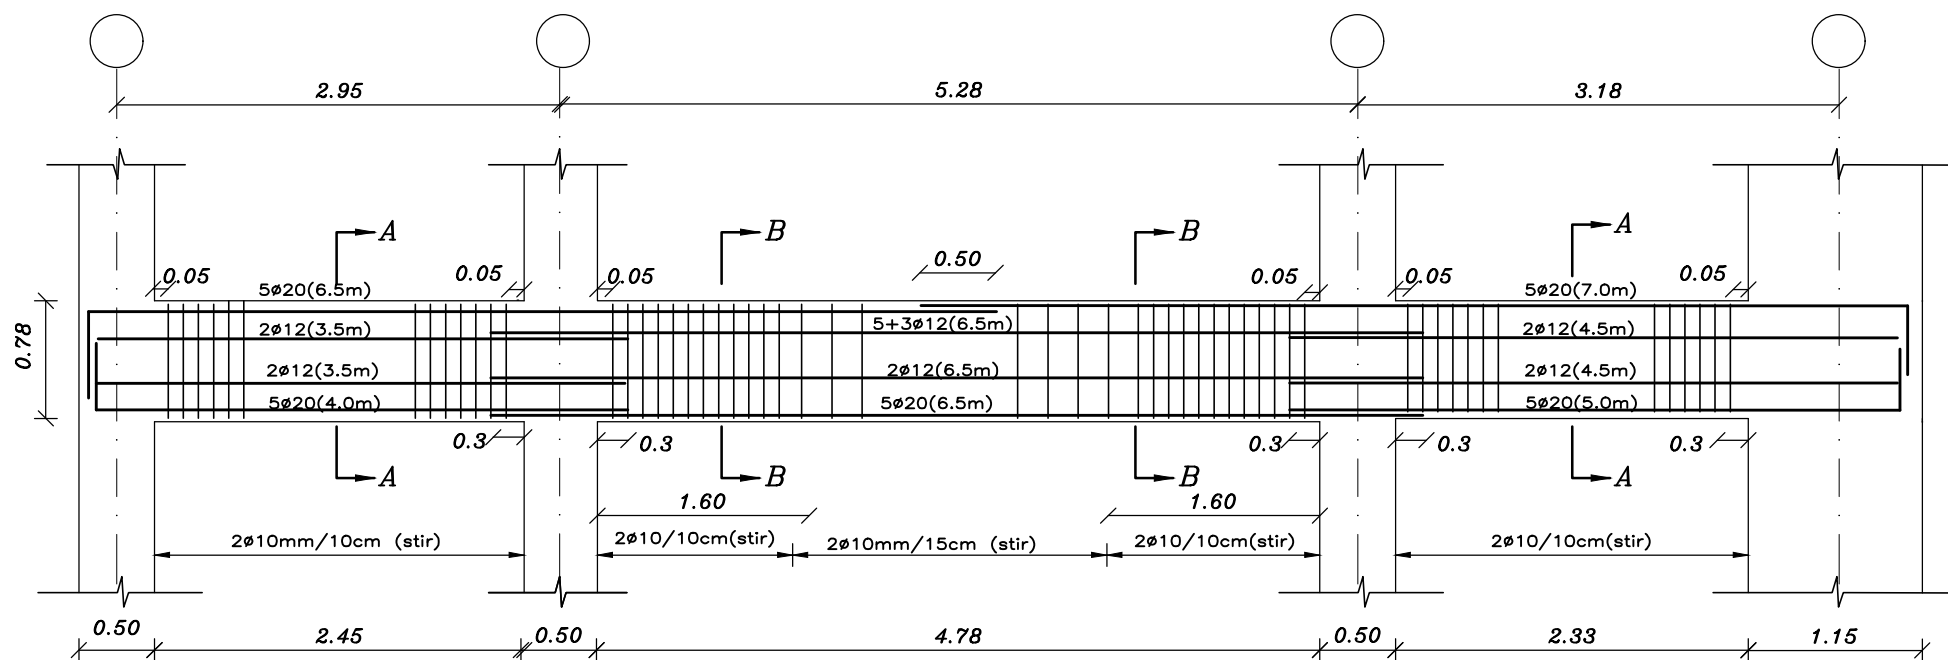


DETAIL OF (B#10)
SCALE 1:50

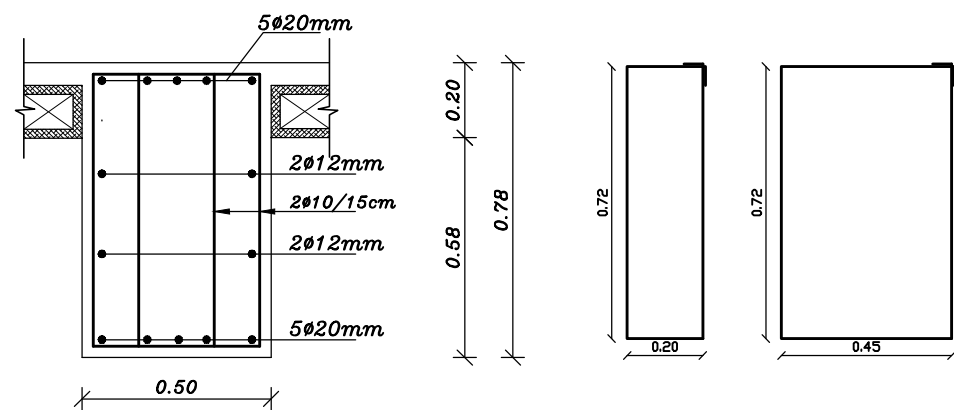


SECTION (A-A) IN "B#10"
SCALE 1:20

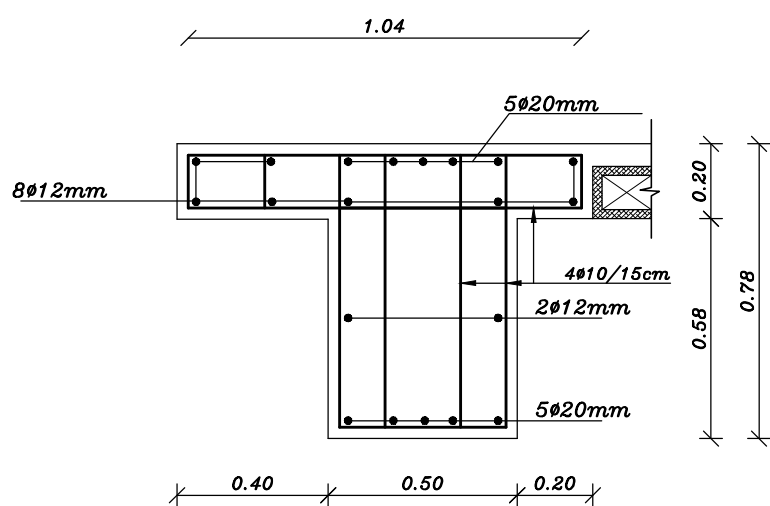


SECTION (B-B) IN "B#10"
SCALE 1:20

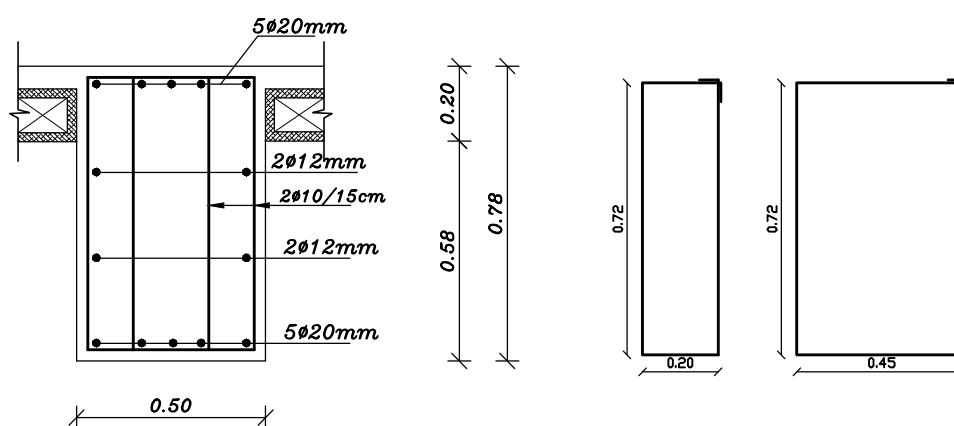


TYPICAL SECTION IN "B#11"
SCALE 1:20

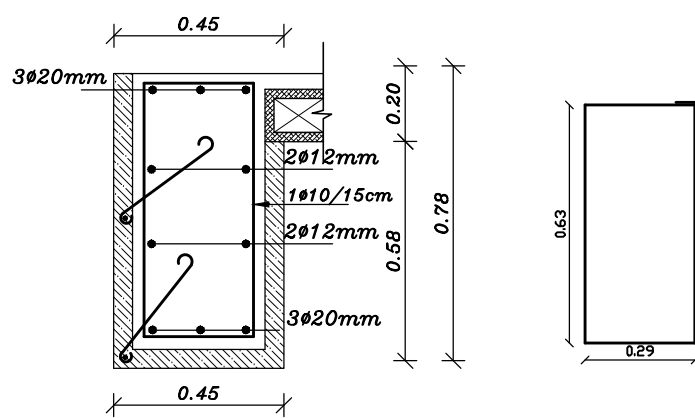


TYPICAL SECTION IN "B#13"
SCALE 1:20

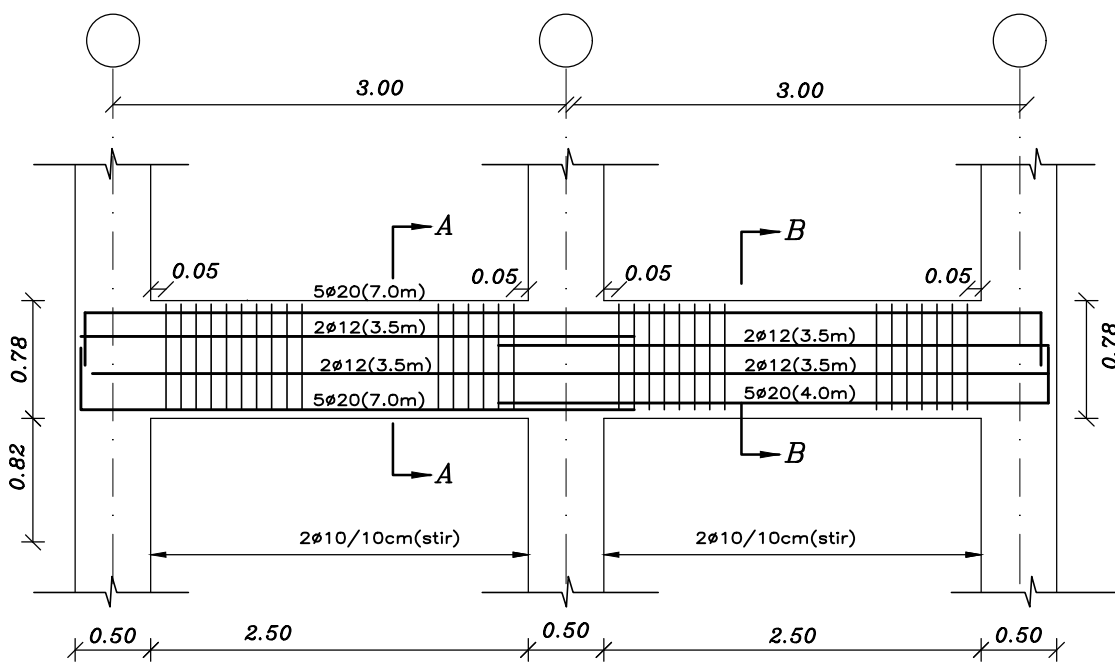

DETAIL OF (B#12)
SCALE 1:50

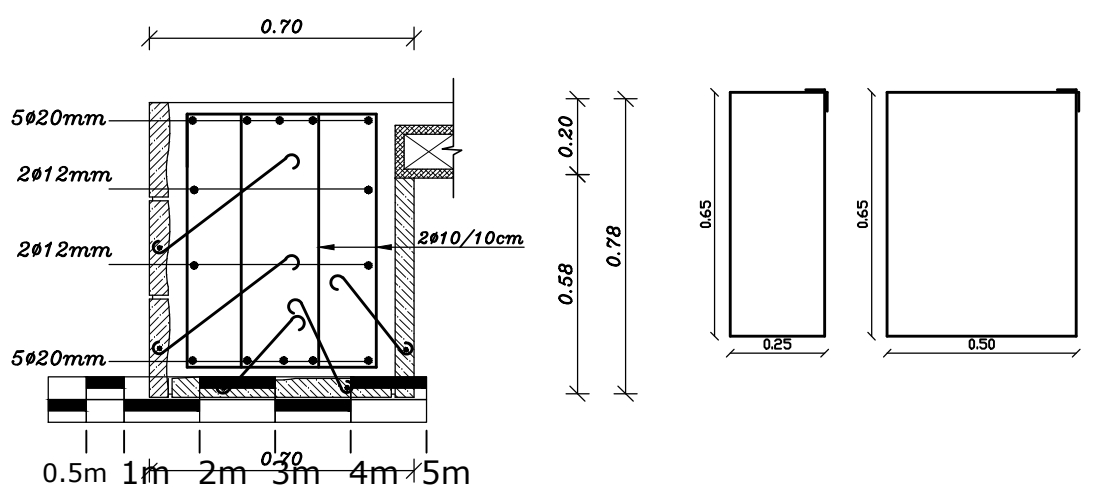

SECTION (A-A) IN "B#12"
SCALE 1:20

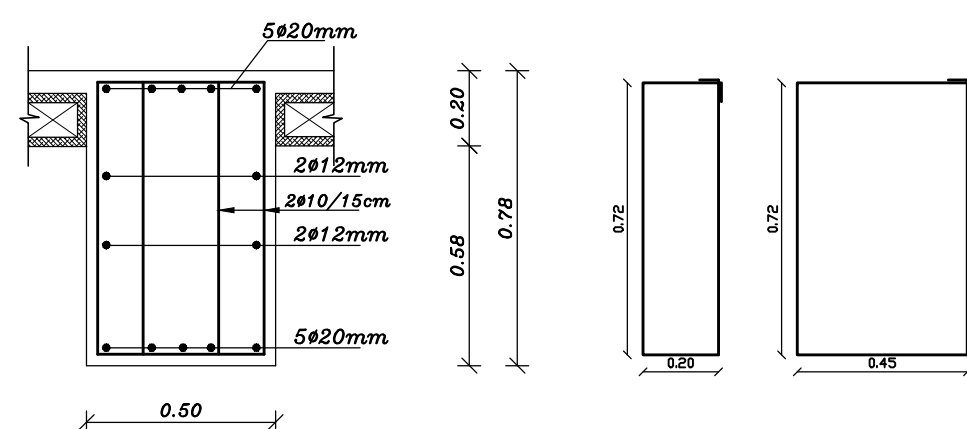


SECTION (B-B) IN "B#12"
SCALE 1:20

NOTES:-

- ALL DIMENSIONS ARE IN CM UNLESS NOTED OTHERWISE
- ALL LEVELS ARE IN M. UNLESS NOTED OTHERWISE
- EXTERNAL WALLS OF STONE AND CONCRETE 30 CM THICK
- ALUMINUM WINDOWS SLIDING TYPE 7000 OR EQUIVALENT
- FLOOR FINISH LEVEL IS 3 CM HIGHER THAN THE VERANDAS FINISHING LEVEL
- ALL WIN. HAVE STEEL PROTECTION

ملاحظات:

تعزل النماور وبيوت الدرج عزلاً
افقياً وعمودياً بمواد وابواب مقفولة
للحريق وغير منفذة للدخان لمدة
لا تقل عن 120 دقيقة.
تهوية المراحيض تكون بواسطة
مراوح شفط ميكانيكية

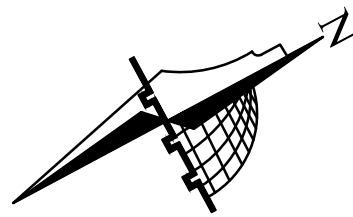

LEGEND

	SECTION NUMBER REFERENCE SHEET NUMBER
	DETAIL NUMBER REFERENCE SHEET NUMBER
	FLOOR FINISH LEVEL FLOOR CONCRETE LEVEL
	LEVEL SIGN IN PLAN
	WINDOW NUMBER REFERENCE SHEET NUMBER
	DOOR NUMBER REFERENCE SHEET NUMBER
	RC CONCRETE FOR COL
	RC CONCRETE FOR WALLS
	CONCRETE
	STONE WALL
	HOLLOW BLOCKS
	INSULATION MATERIAL

REVISIONS

No.	DESCRIPTION	DATE

OWNER: STATE OF PALESTINE



MINISTRY OF EDUCATION
D.G. BUILDINGS

Navision code: PSE22001-10075

CONTRACTING AUTHORITY:

Enabel

FUNDED BY:

Belgium
partner in development

PROJECT NAME:

Public works contract for the
'Construction of Al-Bakri Green Girls' School
In Hebron
Navision Code: PSE22001-10075

SHEET NAME:

BEAM DETAILS V

LOCATION:

City: HEBRON GOVERNATE: HEBRON
BLOCK: 34425 PLOT NO:232 QUARTER/ LOCATION: AL-SHAABA


JOINT VENTURE

iproplan
Planungsgesellschaft mbH
Consulting Engineers And Architects


مهندسون إحتصاريون
Consulting Engineers
مهندسون إحتصاريون
Tel: 06-9886611 (5 Lines) - FAX: 06-9886617
E-mail: iproplan@iproplan.com P.O.Box: 5009

DESIGNED	Arch. A. ZAGHA	SCALE	1:100
CHECKED	Arch. A. SAADEN	DATE	April 2026
APPROVED	Arch. A. ZAGHA	DRG. No.	S-23
DRAWN	AUTO CAD		


ISSUED FOR TENDERING

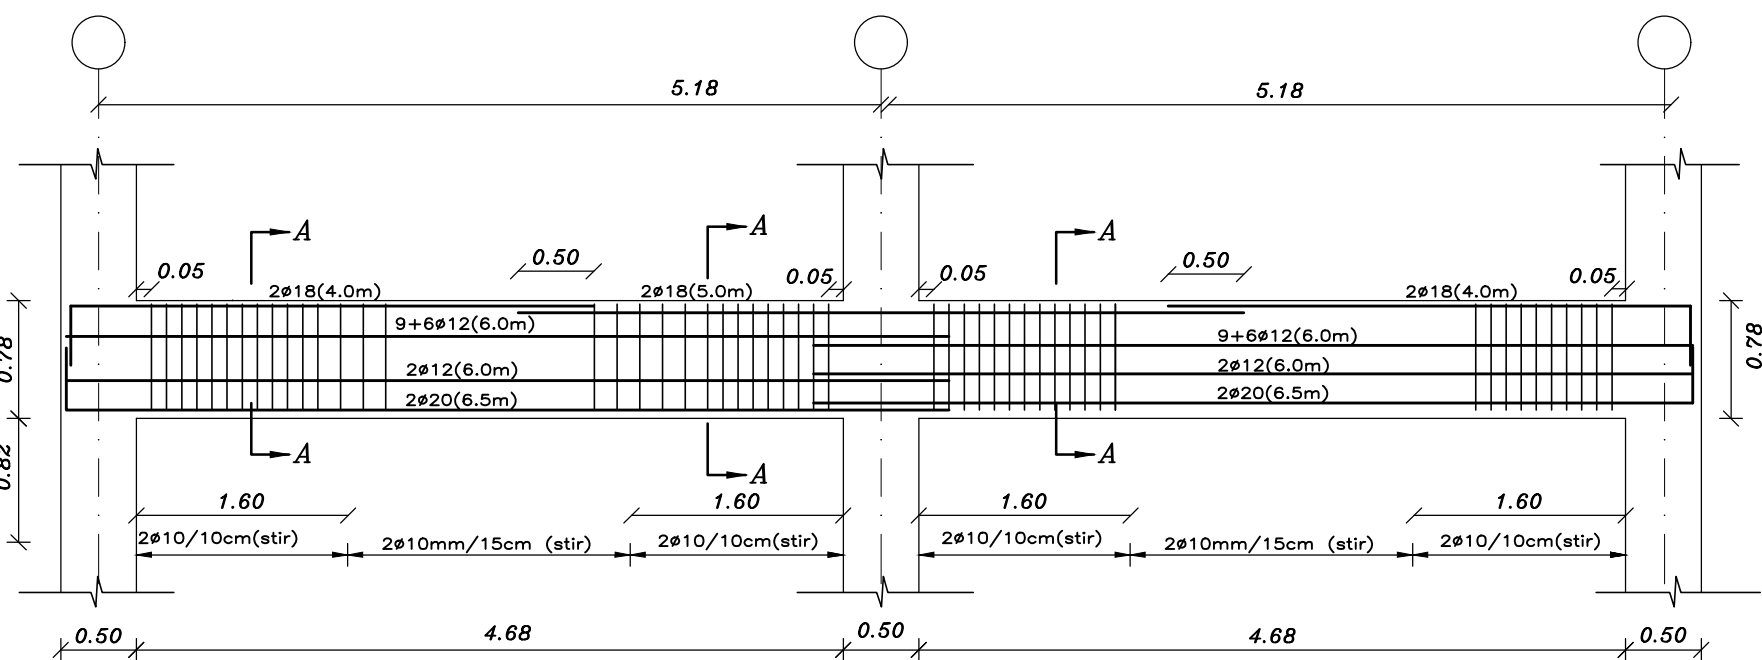


DETAIL OF (B#14)
SCALE 1:50

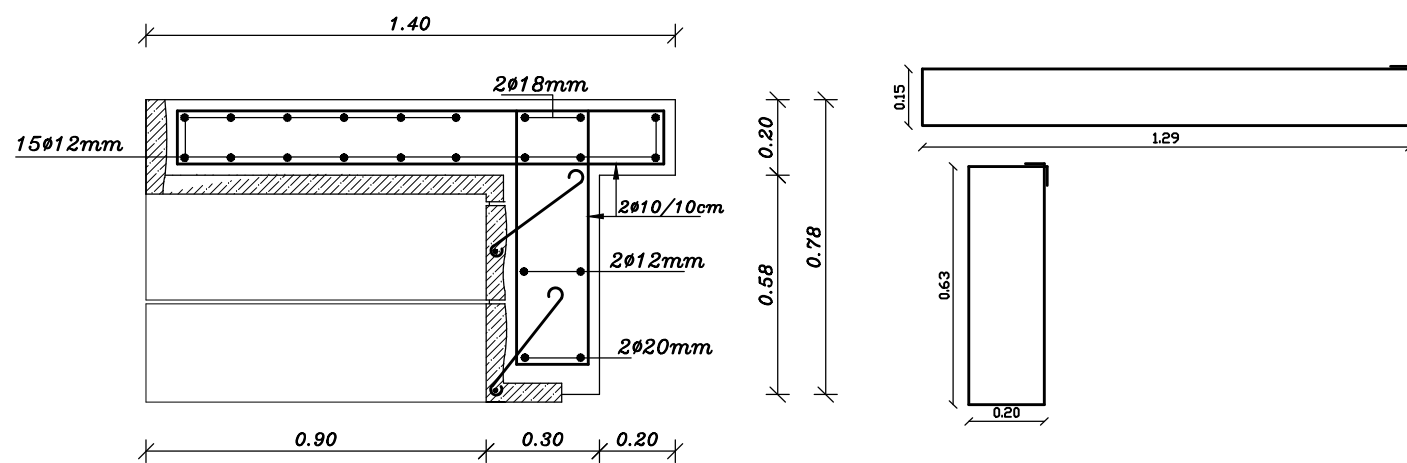


TYPICAL SECTION IN "B#14"
IN SECOND FLOOR (ARC Detail)
SCALE 1:20

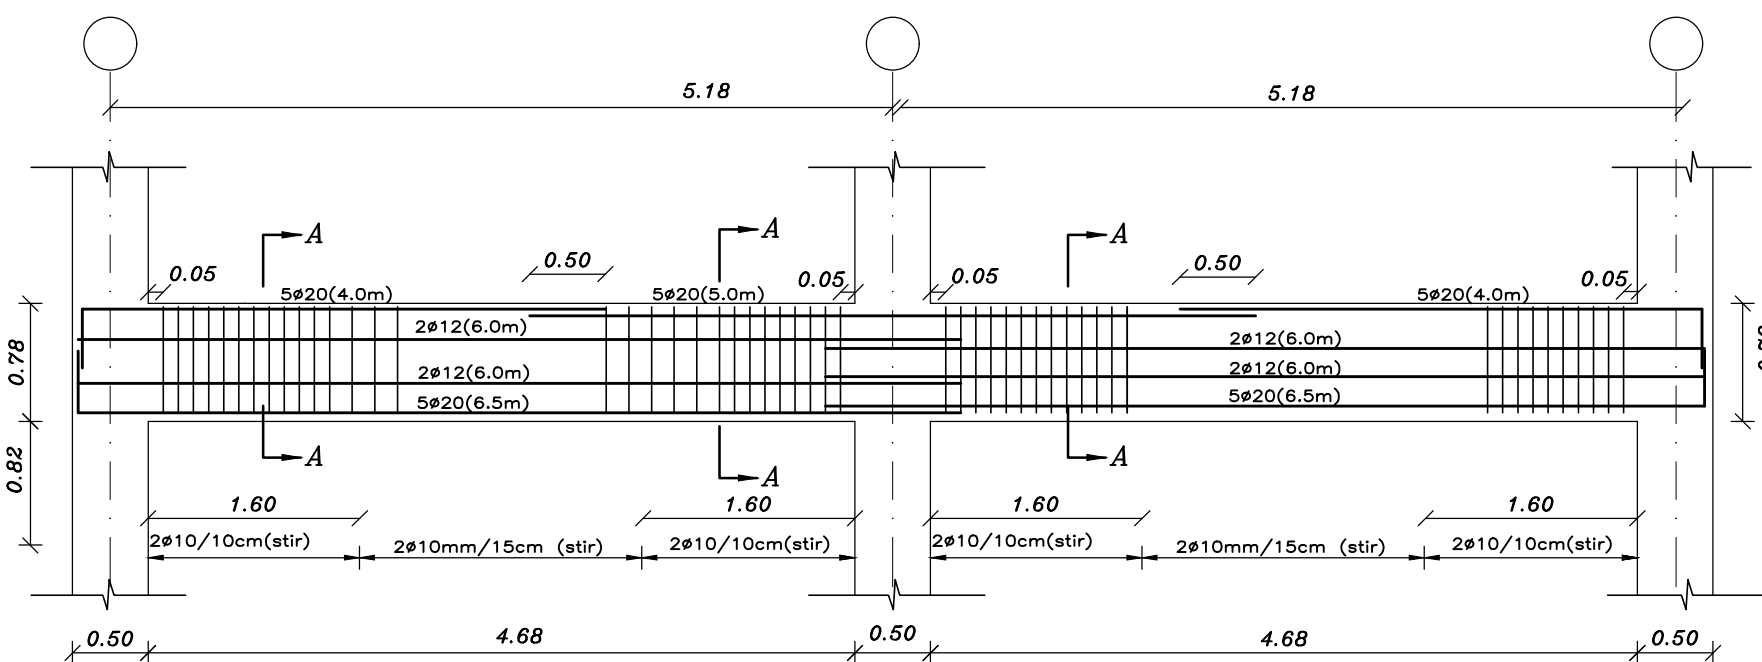


DETAIL OF (B#15)
SCALE 1:50

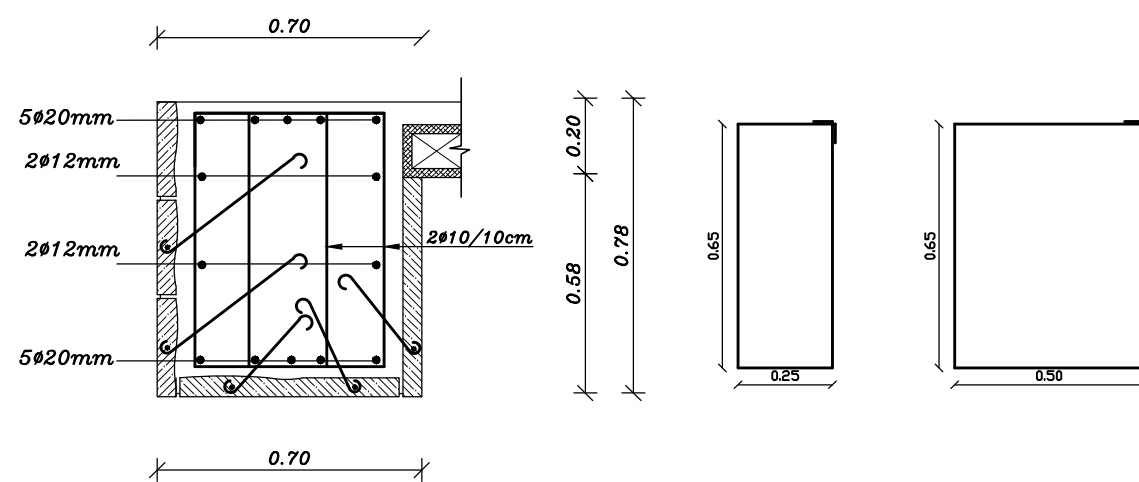


SECTION (A-A) IN "B#15"
SCALE 1:20

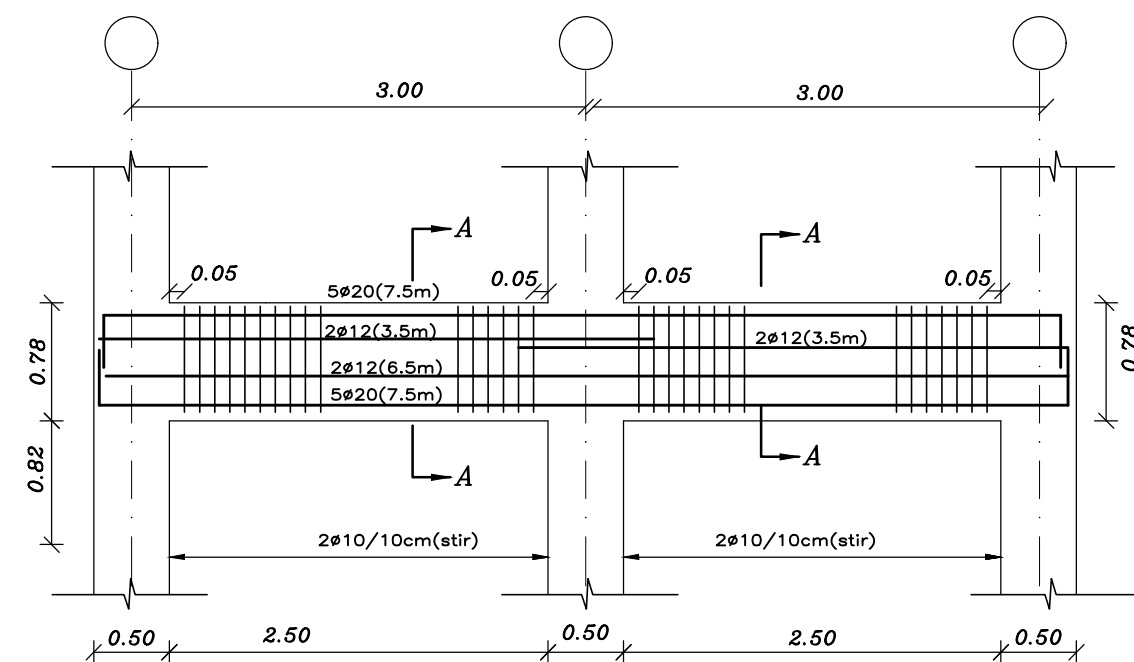


DETAIL OF (B#16)
SCALE 1:50

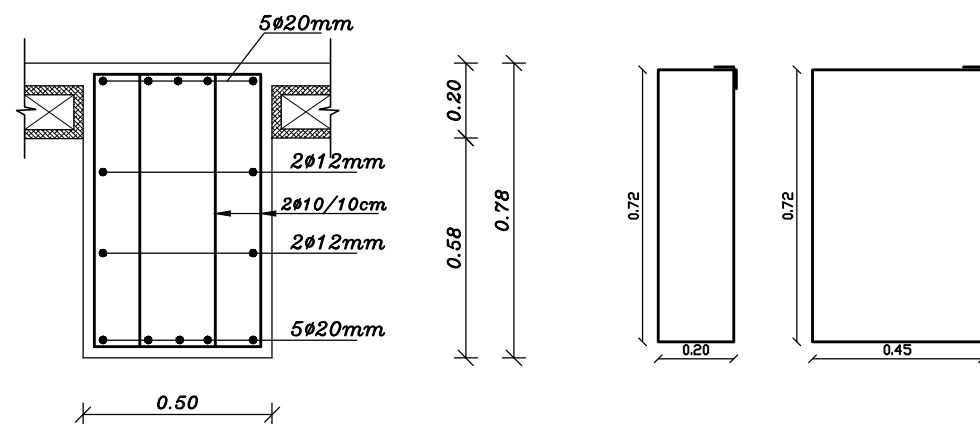


SECTION (A-A) IN "B#16"
SCALE 1:20

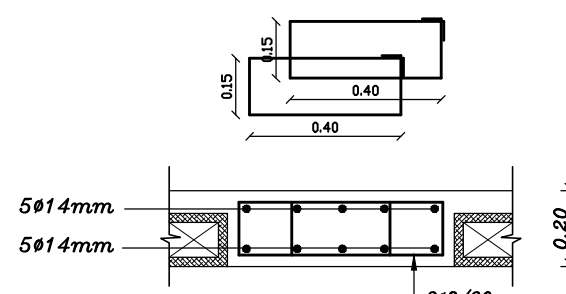

SECTION IN "B#19"
SCALE 1:20

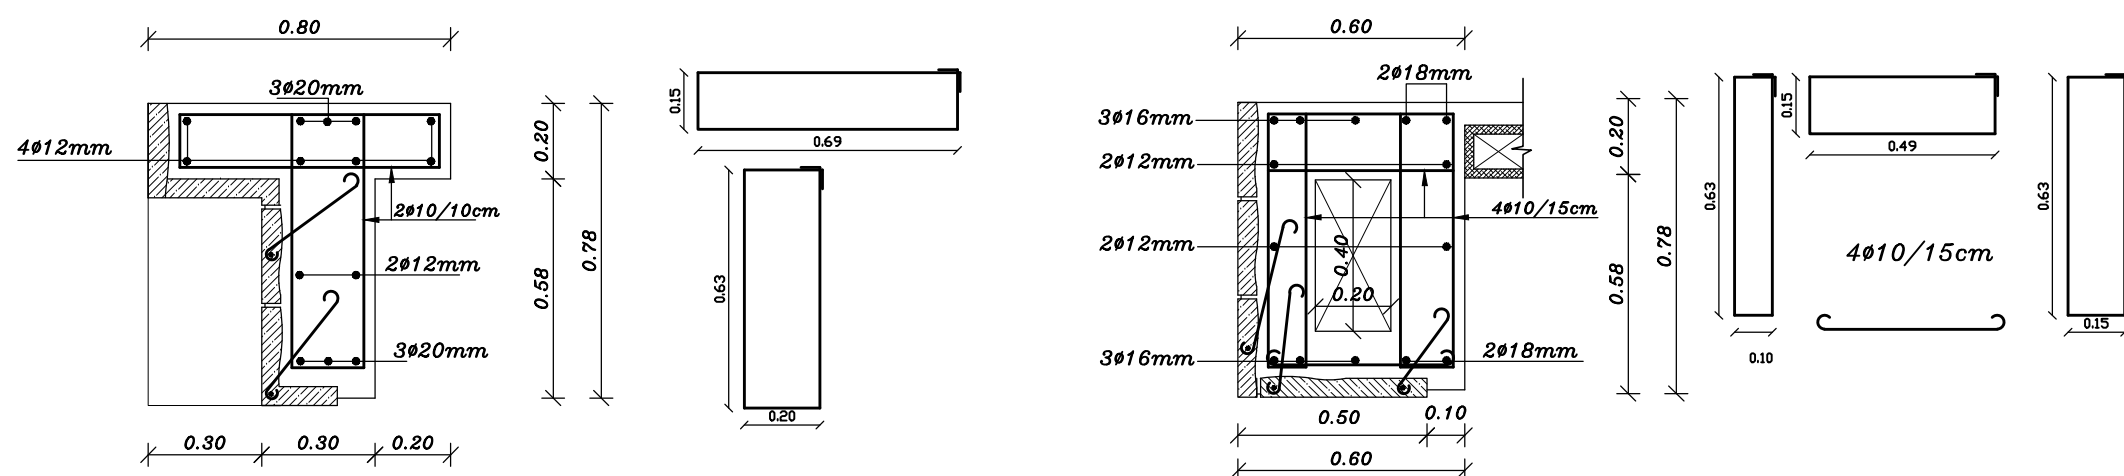


TYPICAL SECTION IN "B#17"
IN SECOND FLOOR (ARC Detail)
SCALE 1:20

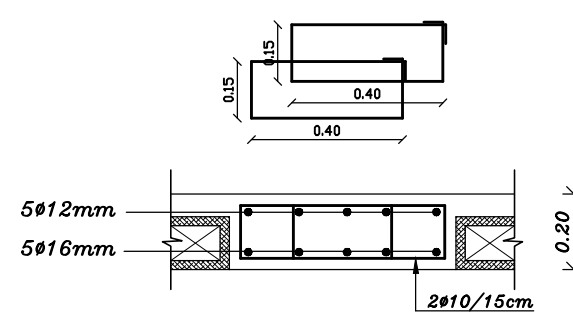


TYPICAL SECTION IN "B#18"
SCALE 1:20

TYPICAL SECTION IN "S.B#1"
SCALE 1:20

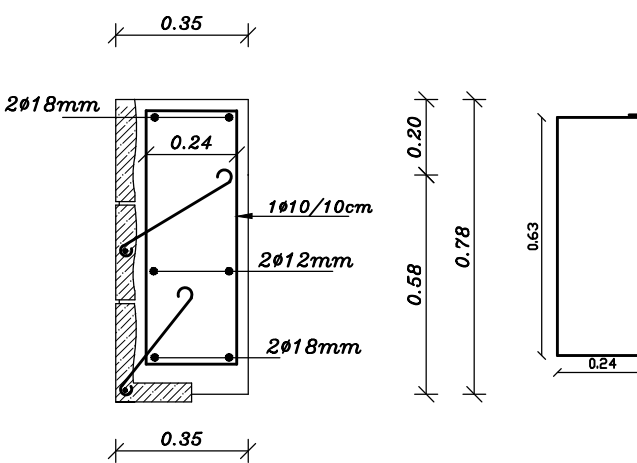

TYPICAL SECTION IN "S.B#2"
SCALE 1:20

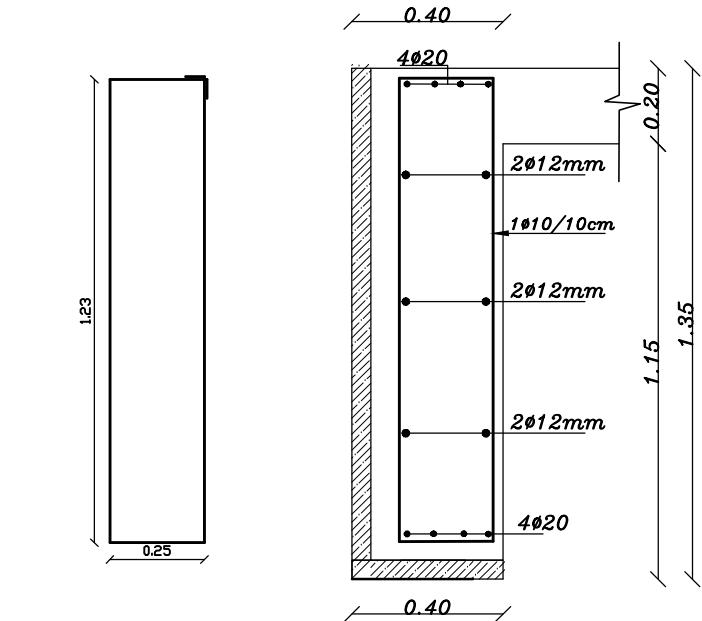

TYPICAL SECTION IN "S.B#3"
SCALE 1:20

NOTES:-

- ALL DIMENSIONS ARE IN CM UNLESS NOTED OTHERWISE
- ALL LEVELS ARE IN M. UNLESS NOTED OTHERWISE
- EXTERNAL WALLS OF STONE AND CONCRETE 30 CM THICK
- ALUMINUM WINDOWS SLIDING TYPE 7000 OR EQUIVALENT
- FLOOR FINISH LEVEL IS 3 CM HIGHER THAN THE VERANDAS FINISHING LEVEL
- ALL WIN. HAVE STEEL PROTECTION

ملاحظات:

تعزل المناور وبيوت الدرج عزلاً
افقياً وعمودياً بمواد وأبواب مقاومة
للحريق وغير منفذة للدخان لمدة
لا تقل عن 120 دقيقة.
تهوية المراحيض تكون بواسطة
مراوح شفط ميكانيكية


LEGEND

	SECTION NUMBER		REFERENCE SHEET NUMBER
	DETAIL NUMBER		REFERENCE SHEET NUMBER
	FLOOR FINISH LEVEL		FLOOR CONCRETE LEVEL
	LEVEL SIGN IN PLAN		RC CONCRETE FOR COL.
	WINDOW NUMBER		RC CONCRETE FOR WALLS
	DOOR NUMBER		CONCRETE
	REFERENCE SHEET NUMBER		STONE WALL
	REFERENCE SHEET NUMBER		HOLLOW BLOCKS
	REFERENCE SHEET NUMBER		INSULATION MATERIAL

REVISIONS

No.	DESCRIPTION	DATE

OWNER: STATE OF PALESTINE

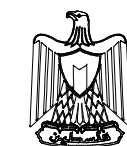

MINISTRY OF EDUCATION
D.G. BUILDINGS

Navision code: PSE22001-10075

CONTRACTING AUTHORITY:

Enabel

FUNDED BY:



PROJECT NAME:

Public works contract for the
'Construction of Al-Bakri Green Girls' School
In Hebron
Navision Code: PSE22001-10075

SHEET NAME:

BEAM DETAILS VI

LOCATION:


City: HEBRON GOVERNATE: HEBRON
BLOCK: 34425 PLOT NO:232 QUARTER/ LOCATION: AL-SHAABA

JOINT VENTURE



DESIGNED	Arch. A. ZAGHA	SCALE	
CHECKED	Arch. A. SAADEN	DATE	April 2026
APPROVED	Arch. A. ZAGHA	DRG. No.	S-24
DRAWN	AUTO CAD		

ISSUED FOR TENDERING

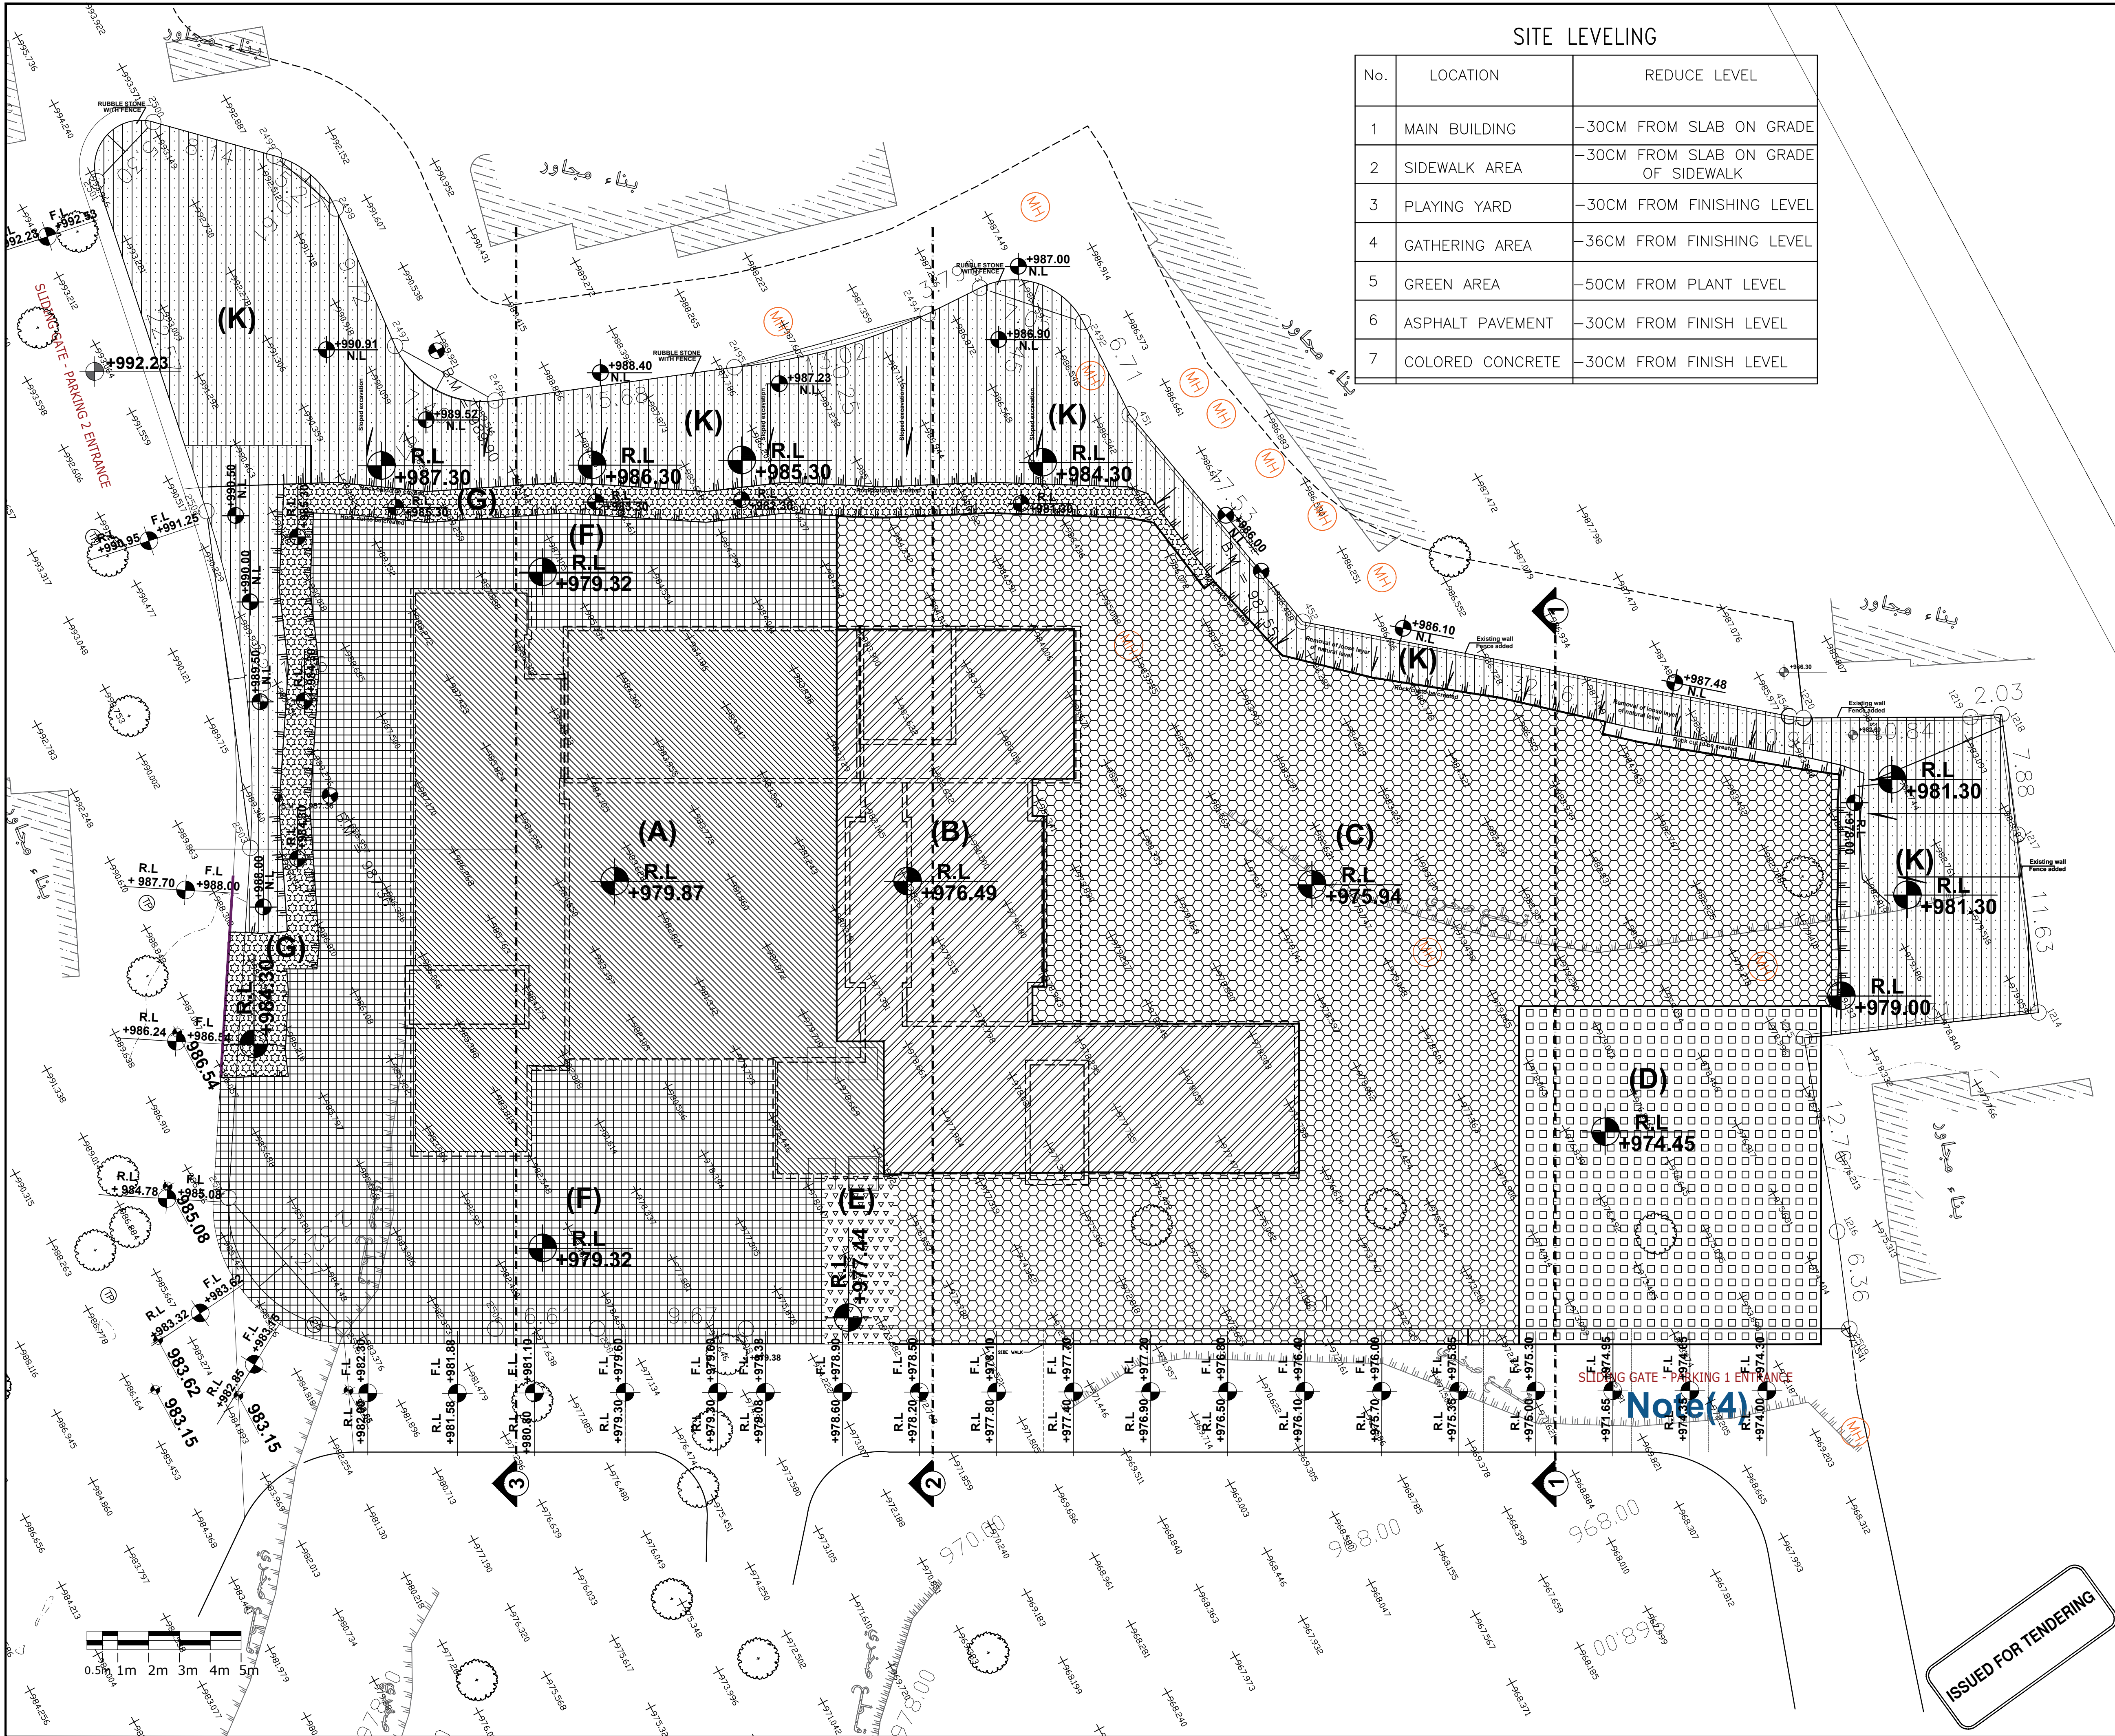

SITE LEVELING

No.	LOCATION	REDUCE LEVEL
1	MAIN BUILDING	-30CM FROM SLAB ON GRADE
2	SIDEWALK AREA	-30CM FROM SLAB ON GRADE OF SIDEWALK
3	PLAYING YARD	-30CM FROM FINISHING LEVEL
4	GATHERING AREA	-36CM FROM FINISHING LEVEL
5	GREEN AREA	-50CM FROM PLANT LEVEL
6	ASPHALT PAVEMENT	-30CM FROM FINISH LEVEL
7	COLORED CONCRETE	-30CM FROM FINISH LEVEL

NOTES:-

- ALL DIMENSIONS ARE IN CM UNLESS NOTED OTHERWISE
- ALL LEVELS ARE IN M. UNLESS NOTED OTHERWISE
- EXTERNAL WALLS OF STONE AND CONCRETE 30 CM THICK
- ALUMINUM WINDOWS SLIDING TYPE 7000 OR EQUIVALENT
- FLOOR FINISH LEVEL IS 3 CM HIGHER THAN THE VERANDAS FINISHING LEVEL
- ALL WIN. HAVE STEEL PROTECTION

ملاحظات:

تعزل النماز وبيوت الدرج عزلاً
افقياً وعمودياً بمواد وابواب مقفولة
للحريق وغير منفذة للخنق لمدة
لا تقل عن 120 دقيقة.
تهوية المراحيض تكون بواسطة
مراوح شفط ميكانيكية


LEGEND

- SECTION NUMBER
REFERENCE SHEET NUMBER
- DETAIL NUMBER
REFERENCE SHEET NUMBER
- FLOOR FINISH LEVEL
FLOOR CONCRETE LEVEL
- LEVEL SIGN IN PLAN
- WINDOW NUMBER
REFERENCE SHEET NUMBER
- DOOR NUMBER
REFERENCE SHEET NUMBER
- RC CONCRETE FOR COL.
- RC CONCRETE FOR WALLS
- CONCRETE
- STONE WALL
- HOLLOW BLOCKS
- INSULATION MATERIAL

REVISIONS

No.	DESCRIPTION	DATE

OWNER: STATE OF PALESTINE

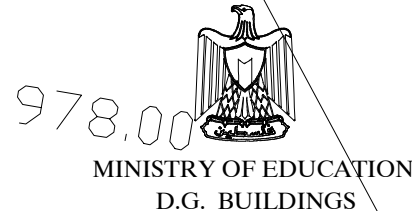

Navision code: PSE22001-10075

CONTRACTING AUTHORITY:

Enabel

FUNDED BY:



PROJECT NAME:

Public works contract for the
'Construction of Al-Bakri Green Girls' School
In Hebron
Navision Code: PSE22001-10075

SHEET NAME:


EXCAVATION
SITE PLAN R.L

LOCATION:
City: HEBRON
BLOCK: 34425
PLOT NO:232
QUARTER/ LOCATION: AL-SHAABA
GOVERNATE: HEBRON

JOINT VENTURE



DESIGNED	Arch. A. ZAGHA	SCALE	1:200
CHECKED	Arch. A. SAADEN	DATE	April 2026
APPROVED	Arch. A. ZAGHA	DRG. No.	S-25
DRAWN	AUTO CAD		

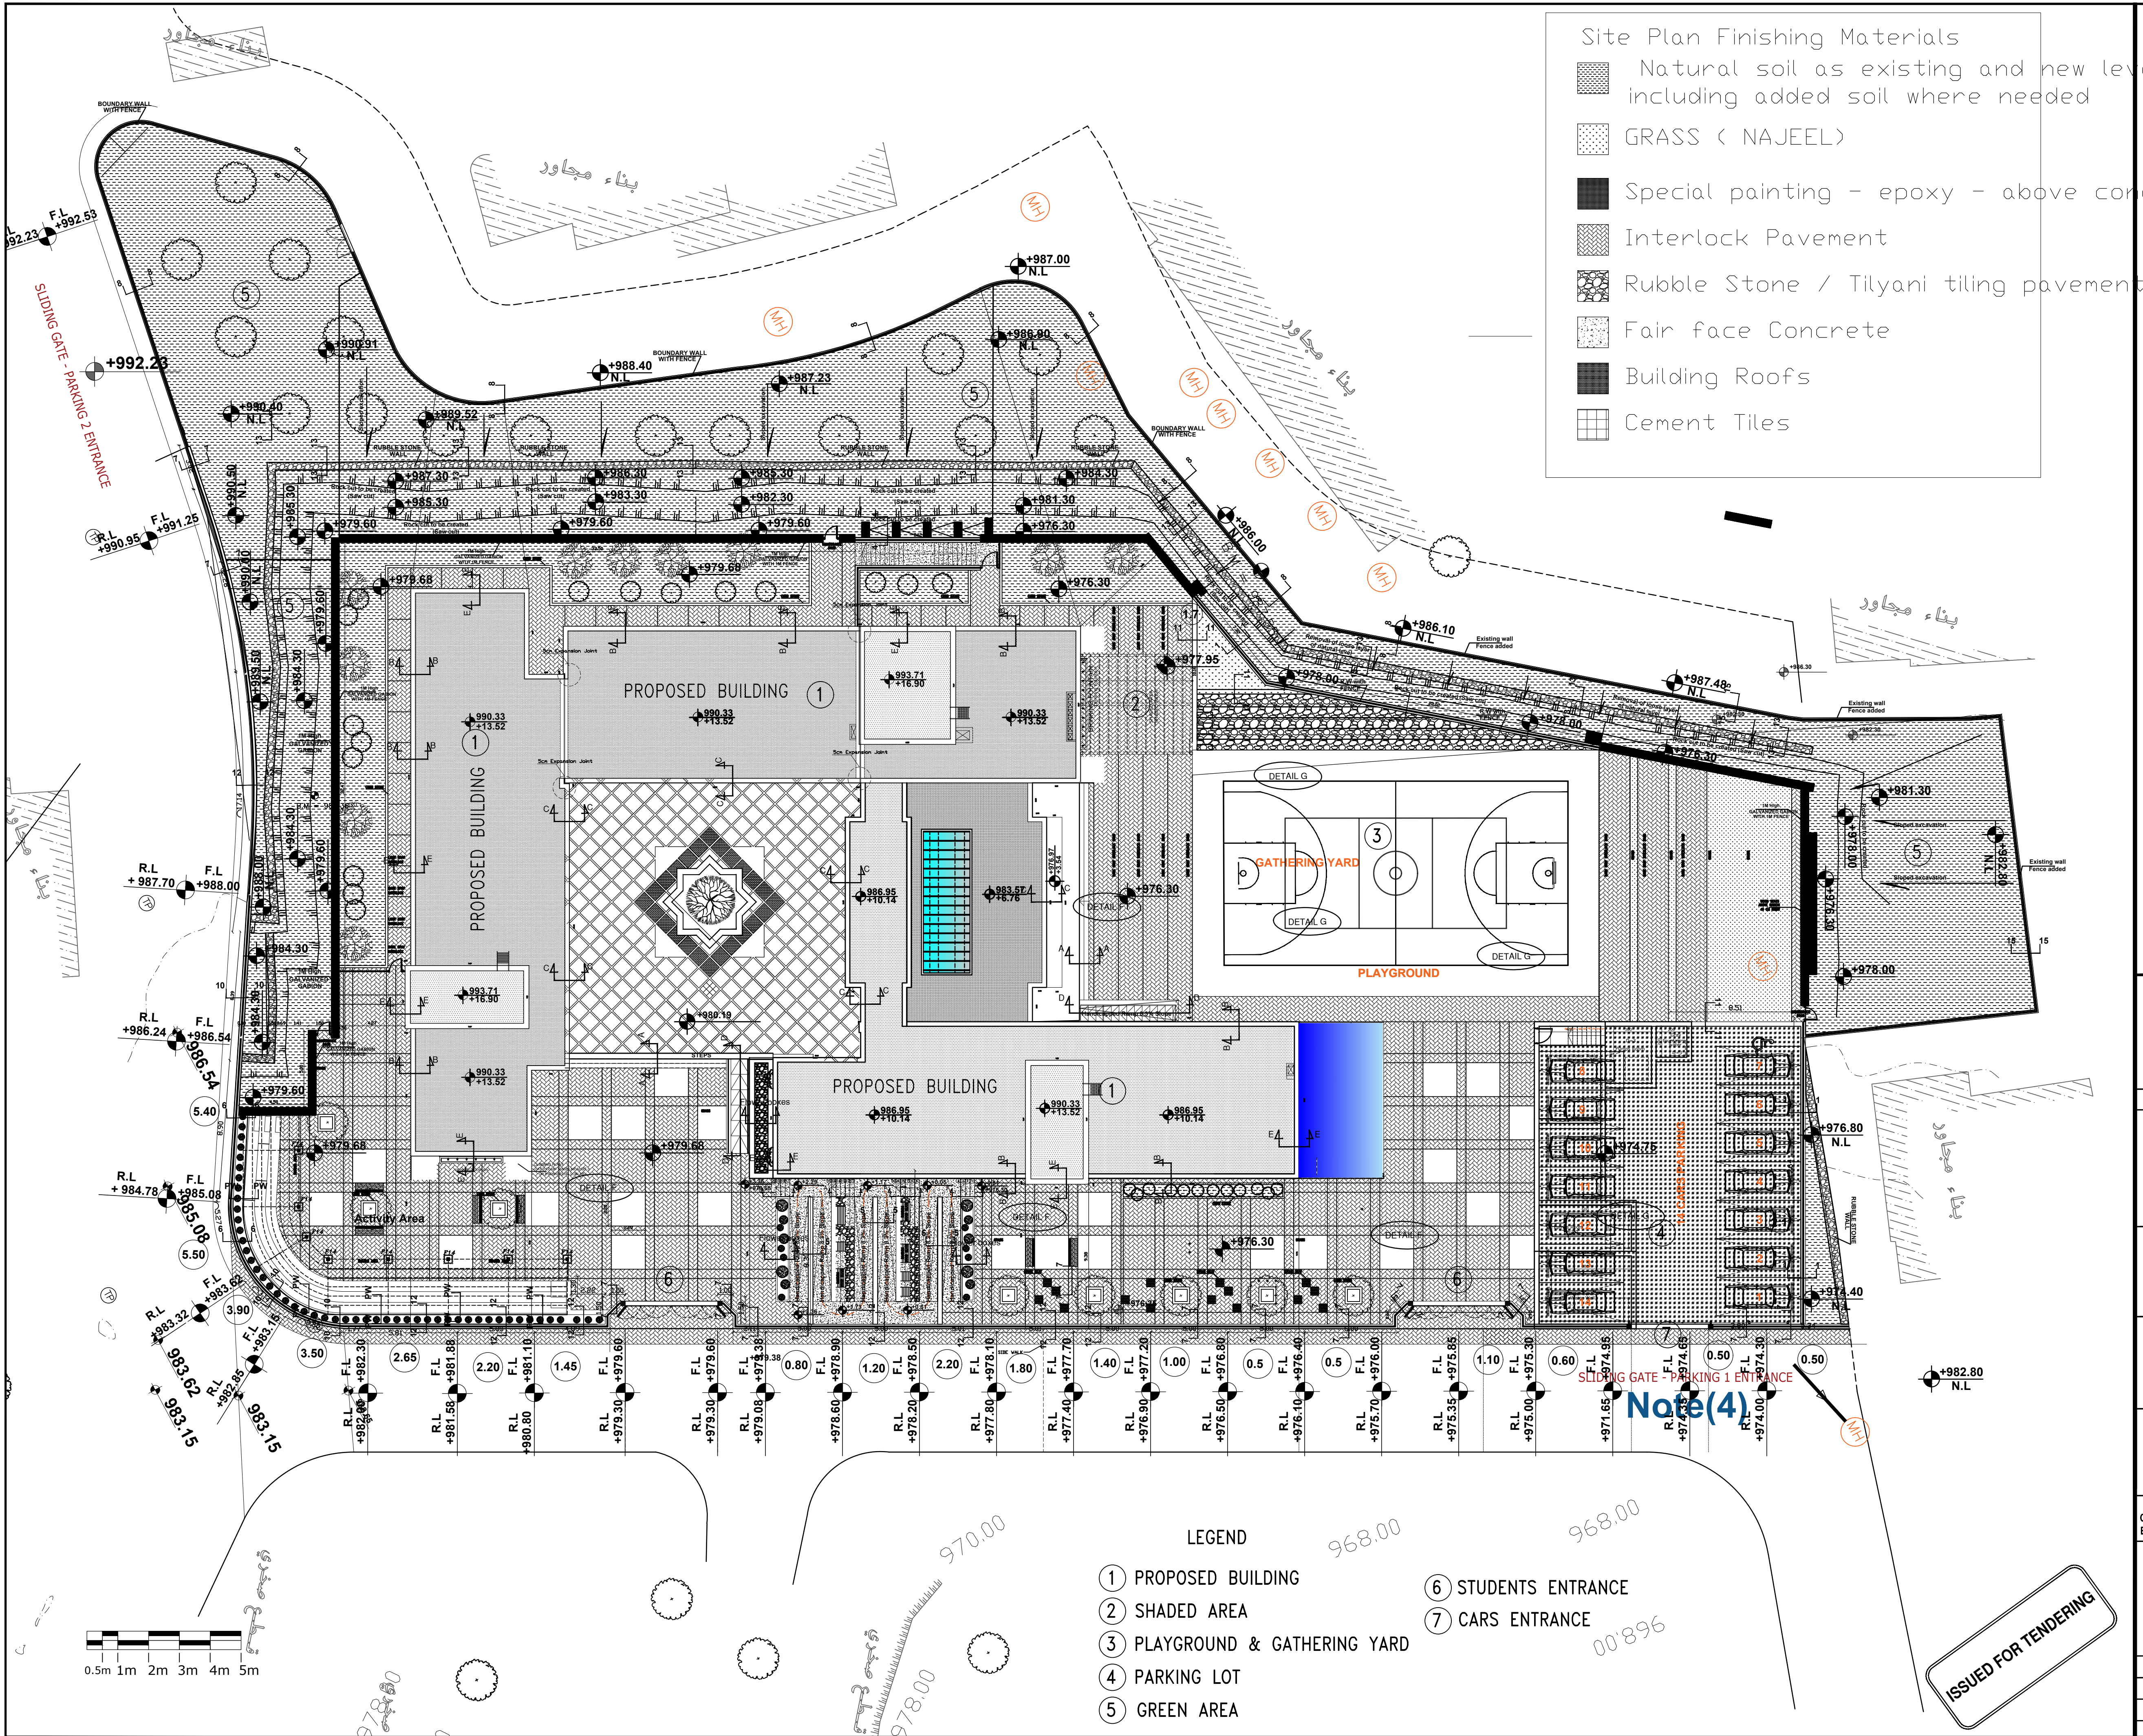

- Site Plan Finishing Materials
- Natural soil as existing and new level including added soil where needed
 - GRASS (NAJEEL)
 - Special painting - epoxy - above concrete
 - Interlock Pavement
 - Rubble Stone / Tilyani tiling pavement
 - Fair face Concrete
 - Building Roofs
 - Cement Tiles

NOTES:-

- ALL DIMENSIONS ARE IN CM UNLESS NOTED OTHERWISE
- ALL LEVELS ARE IN M. UNLESS NOTED OTHERWISE
- EXTERNAL WALLS OF STONE AND CONCRETE 30 CM THICK
- ALUMINUM WINDOWS SLIDING TYPE 7000 OR EQUIVALENT
- FLOOR FINISH LEVEL IS 3 CM HIGHER THAN THE VERANDAS FINISHING LEVEL
- ALL WIN. HAVE STEEL PROTECTION

ملاحظات:

تعزل النوافذ وبيوت الدرج عزلاً
افقياً وعمودياً بمواد وأبواب مقفولة
للحريق وغير منفذة للدخان لمدة
لا تقل عن 120 دقيقة.
تهوية المراحيض تكون بواسطة
مراوح شفط ميكانيكية

LEGEND

SECTION NUMBER
REFERENCE SHEET NUMBER

DETAIL NUMBER
REFERENCE SHEET NUMBER

FLOOR FINISH LEVEL
FLOOR CONCRETE LEVEL

LEVEL SIGN IN PLAN

WINDOW NUMBER
REFERENCE SHEET NUMBER

DOOR NUMBER
REFERENCE SHEET NUMBER

RC CONCRETE FOR COL.

RC CONCRETE FOR WALLS

CONCRETE

STONE WALL

HOLLOW BLOCKS

INSULATION MATERIAL

REVISIONS

No.	DESCRIPTION	DATE

OWNER: STATE OF PALESTINE

78.00

MINISTRY OF EDUCATION
D.G. BUILDINGS

Navision code: PSE22001-10075

CONTRACTING AUTHORITY:

Enabel

FUNDED BY:

Belgium
partner in development

PROJECT NAME:

Public works contract for the
'Construction of Al-Bakri Green Girls' School
In Hebron

Navision Code: PSE22001-10075

SHEET NAME:

SITE PLAN

LOCATION:

City: HEBRON GOVERNATE: HEBRON
BLOCK: 34425 PLOT NO:232 QUARTER/ LOCATION: AL-SHAABA

JOINT VENTURE

iproplan
Planungsgesellschaft mbH
Consulting Engineers And Architects

مهندسون إسرائيليون
Consulting Engineers
P.O. BOX 5000

DESIGNED	Arch. A. ZAGHA	SCALE	1:200
CHECKED	Arch. A. SAADEN	DATE	April 2026
APPROVED	Arch. A. ZAGHA	DRG. No.	S-26
DRAWN	AUTO CAD		

LEGEND

1 PROPOSED BUILDING

2 SHADED AREA

3 PLAYGROUND & GATHERING YARD


4 PARKING LOT

5 GREEN AREA

6 STUDENTS ENTRANCE

7 CARS ENTRANCE

ISSUED FOR TENDERING

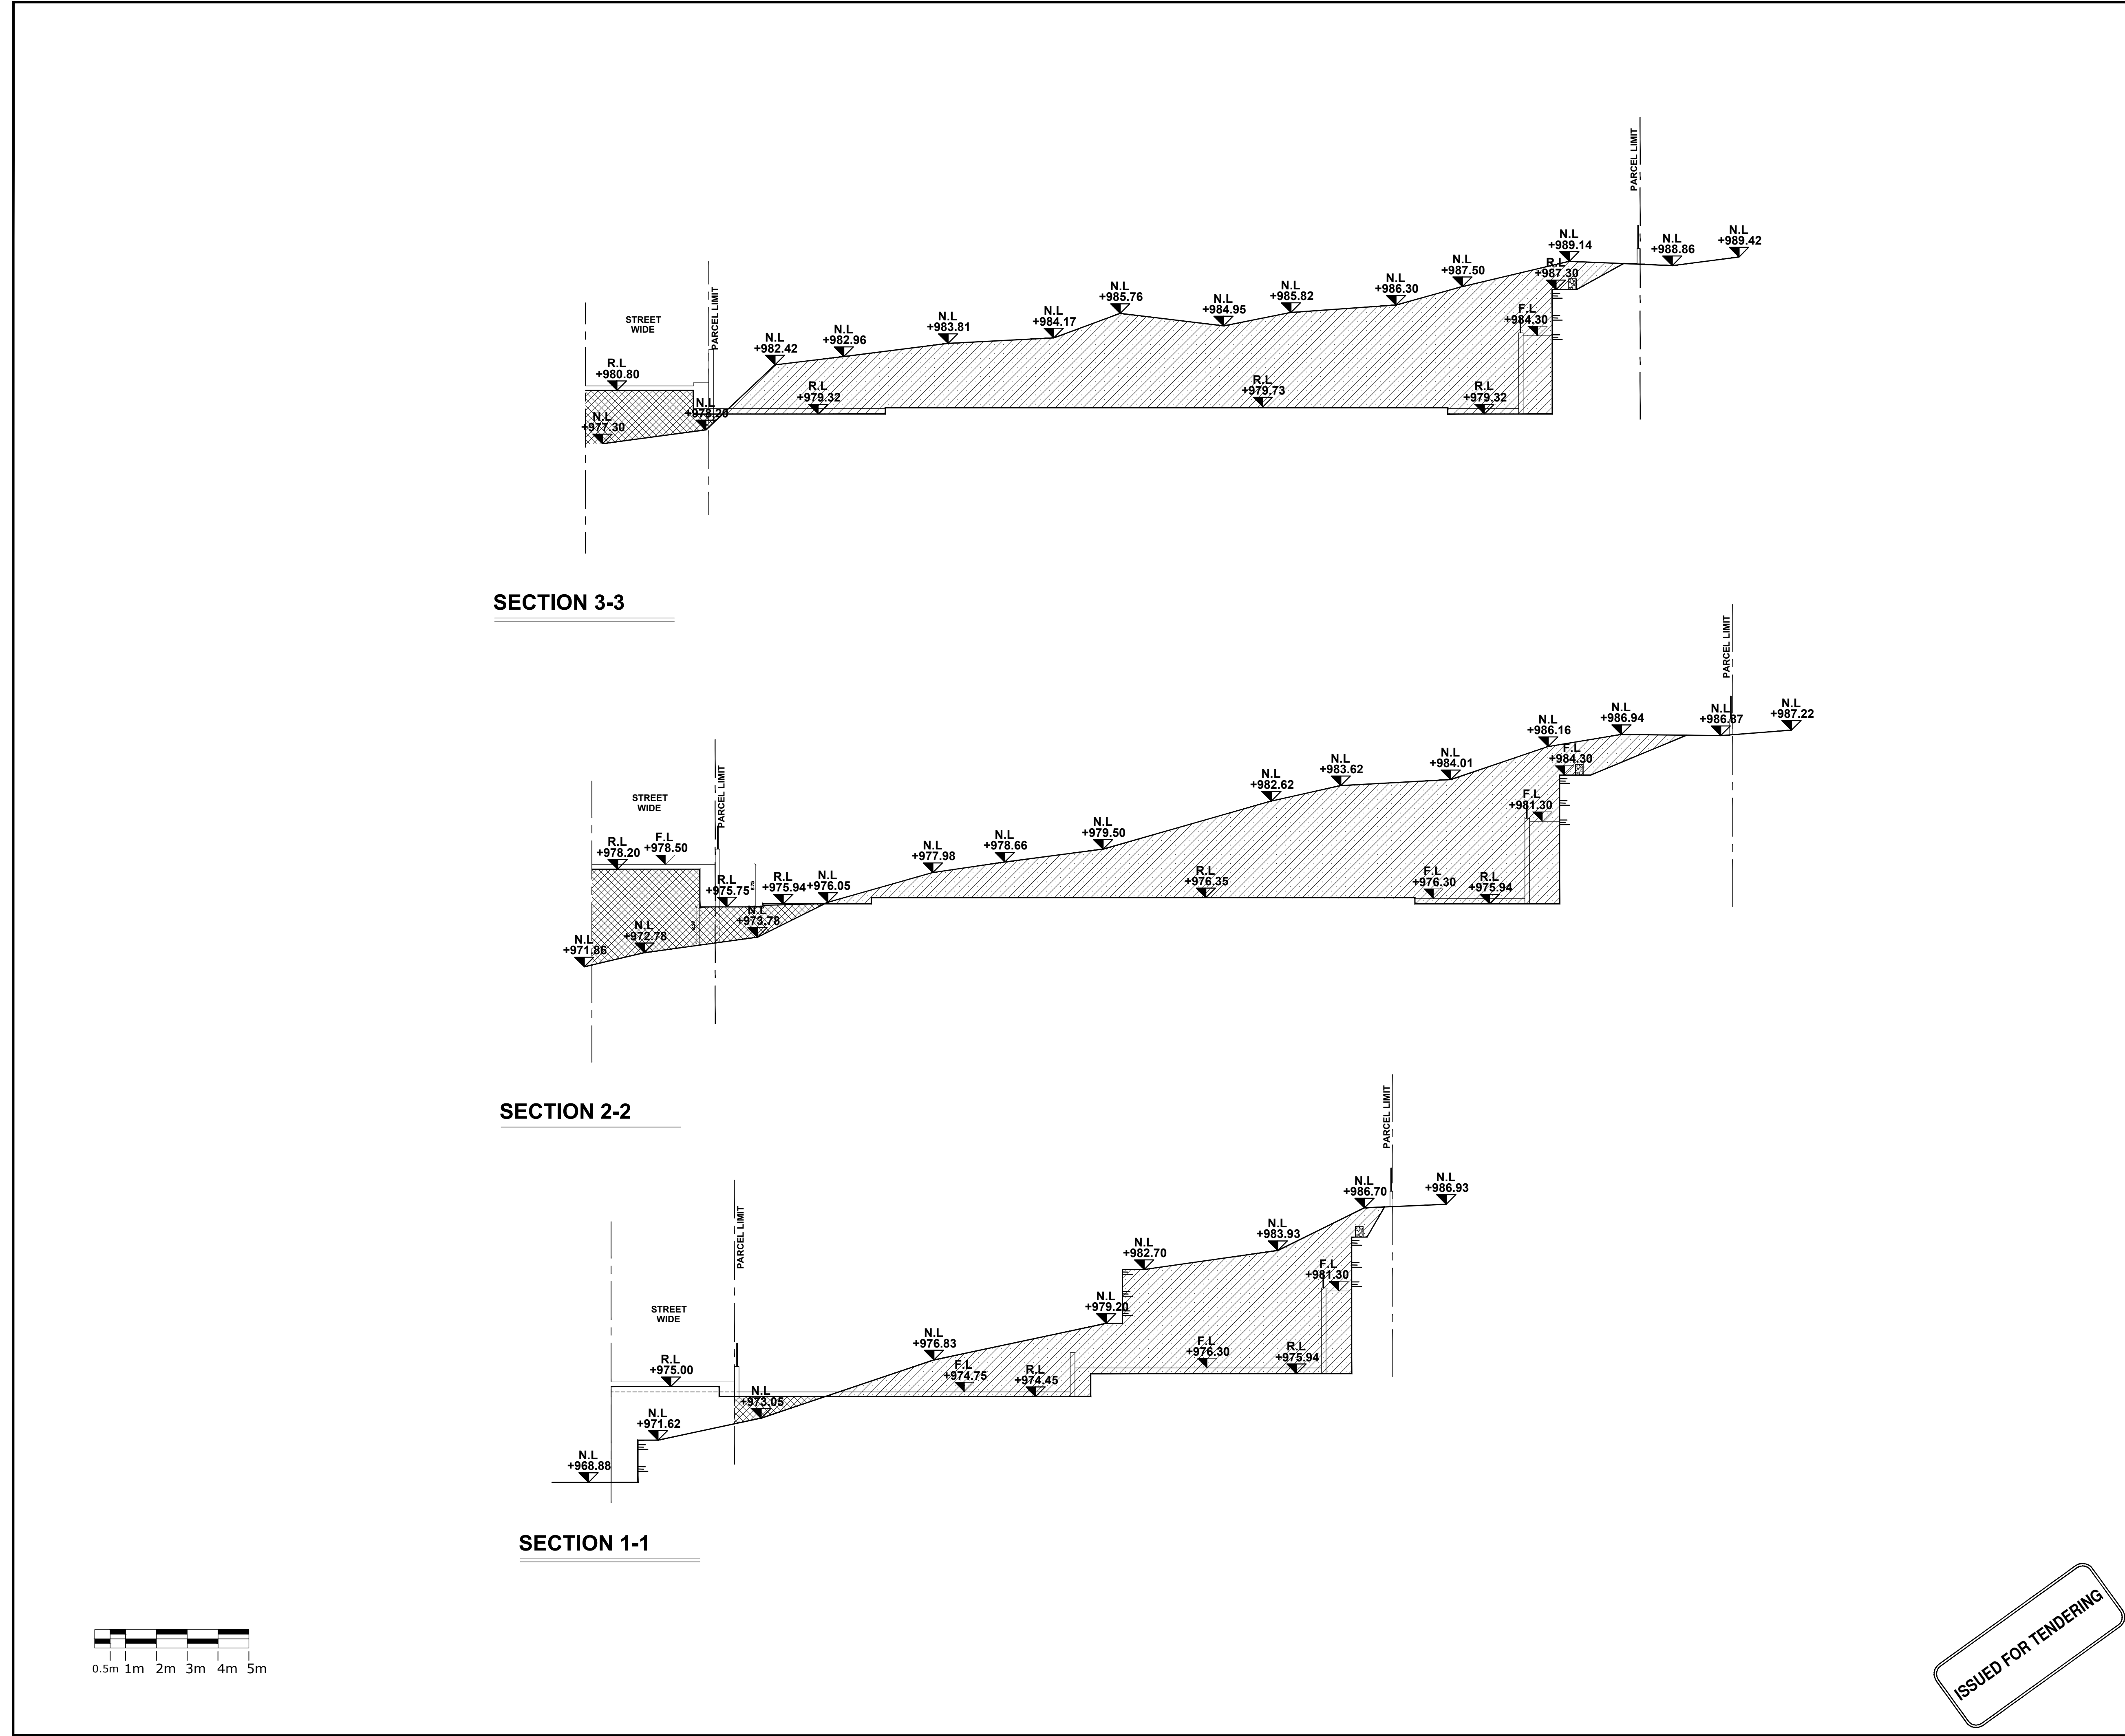

NOTES:-

- ALL DIMENSIONS ARE IN CM UNLESS NOTED OTHERWISE
- ALL LEVELS ARE IN M. UNLESS NOTED OTHERWISE
- EXTERNAL WALLS OF STONE AND CONCRETE 30 CM THICK
- ALUMINUM WINDOWS SLIDING TYPE 7000 OR EQUIVALENT
- FLOOR FINISH LEVEL IS 3 CM HIGHER THAN THE VERANDAS FINISHING LEVEL
- ALL WIN. HAVE STEEL PROTECTION

ملاحظات:

تعزل النماور وبيوت الدرج عزلاً
افقياً وعمودياً بمواد وأبواب مقفولة
للحريق وغير منفذة للدخان لمدة
لا تقل عن 120 دقيقة.
تهوية المراحيض تكون بواسطة
مراوح شفط ميكانيكية

LEGEND

SECTION NUMBER
REFERENCE SHEET NUMBER

DETAIL NUMBER
REFERENCE SHEET NUMBER

FLOOR FINISH LEVEL
FLOOR CONCRETE LEVEL

LEVEL SIGN IN PLAN

WINDOW NUMBER
REFERENCE SHEET NUMBER

DOOR NUMBER
REFERENCE SHEET NUMBER

RC CONCRETE FOR COL.

RC CONCRETE FOR WALLS

CONCRETE

STONE WALL

HOLLOW BLOCKS

INSULATION MATERIAL

REVISIONS

No.	DESCRIPTION	DATE

OWNER: STATE OF PALESTINE

MINISTRY OF EDUCATION
D.G. BUILDINGS

Navision code: PSE22001-10075

CONTRACTING AUTHORITY:

Enabel

FUNDED BY:

Belgium
partner in development

PROJECT NAME:

Public works contract for the
'Construction of Al-Bakri Green Girls' School
In Hebron

Navision Code: PSE22001-10075

SHEET NAME:

SECTIONS ON SITE

LOCATION:

City: HEBRON GOVERNATE: HEBRON

BLOCK: 34425 PLOT NO:232 QUARTER/ LOCATION: AL-SHAABA

JOINT VENTURE

iproplan®
Planungsgesellschaft mbH
Consulting Engineers And Architects

مهندسون [استشاريون]
Consulting Engineers
Registration No. 22
Toll free 0800001 262899 - Palestine Fax 09 3444417
E-mail: iproplan@iproplan-consulting.com P.O. BOX 3009

DESIGNED	Arch. A. ZAGHA	SCALE	N.T.S
CHECKED	Arch. A. SAADEN	DATE	April 2026
APPROVED	Arch. A. ZAGHA	DRG. No.	S-27
DRAWN	AUTO CAD		

ISSUED FOR TENDERING