
 


PRESSION DU CHATEAU : 10 mCE
SUPERFICIE : 1,18 ha

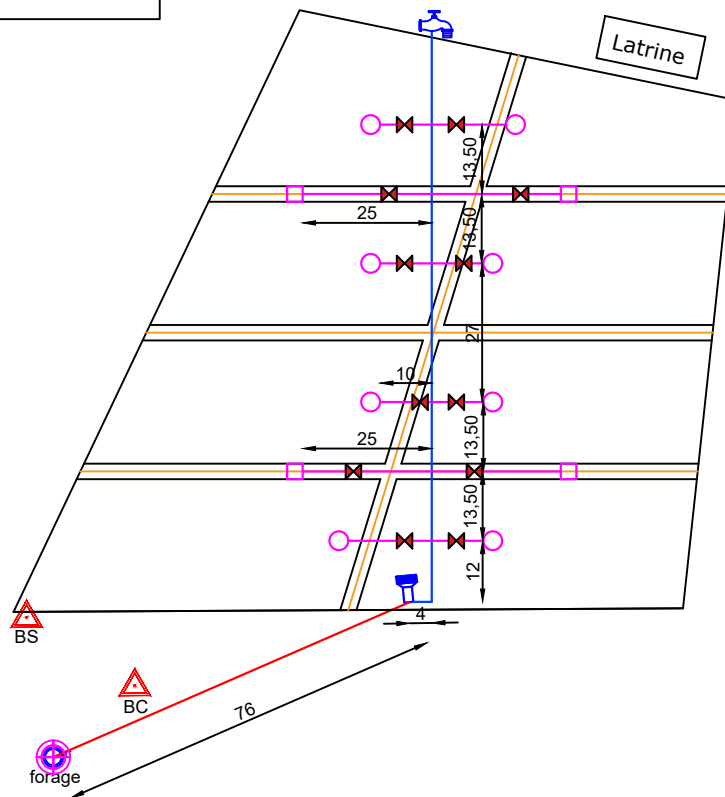

LEGENDE

- PEHD DN 90 PN 10
- PEHD DN 90 PN 16
- PEHD DN 63 PN 10
-  Polytank de 10 m3, hauteur sous radier 10 m
-  Forage
-  Voies
-  Limite
-  Borne
-  Arbre
-  Vanne
-  Bassin
-  Borne d'irrigation
-  Robinet

Désignation	X (m)	Y (m)	Z (m)
Borne N°1	803431,77	1353259,4	335,923
Borne N°2	803516,24	1353241,96	335,683
Borne N°3	803505,7	1353143,58	336,469
Borne N°4	803376,05	1353142,88	337,032

MAITRE D'OUVRAGE

GROUPEMENT DE BUREAUX D'ETUDES

REALISATION DES ETUDES TECHNIQUES
D'AMENAGEMENT DE DOUZE (12) SITES
MARAIERS AVEC SYSTEME D'IRRIGATION PAR
BASSINS DANS LES COMMUNES DE POUYTENG
DE KANDO, DE KOUPELA ET DE POUYTENG
DANS LA REGION DU CENTRE-EST. LOT 1

PLAN PROVISOIRE

PLAN DE MASSE DE TANTAKO

ECHELLE: 1/500

PLAN N°

Juillet 2025

Enabel

AgCoP
Agence Coopération Projets

CETA-TPI
Centre Technique d'Appui à la Production Agricole