

Addendum n°1 to the Tender TZA23002-10012 Public supply contract for “Construction Materials for Kidyama Water Supply Scheme”


With reference to the tender published on 30 September 2026, the Contracting Authority hereby amends the tender as follows:

1. Provision of the Chlorine Shelter Structure Drawing Referenced under Item 4.2 of the Bill of Quantities (BOQ)


Amends: The Chlorine Shelter Structure Drawing Referenced under Item 4.2 of the (BOQ) is hereby incorporated into the tender documents and shall form an integral part thereof (See attachment).

All other provisions of the Tender Specifications remain unchanged. This addendum forms an integral part of the Tender Specifications and must be taken into account when preparing and submitting a tender.


**** End of Addendum No 1 ****

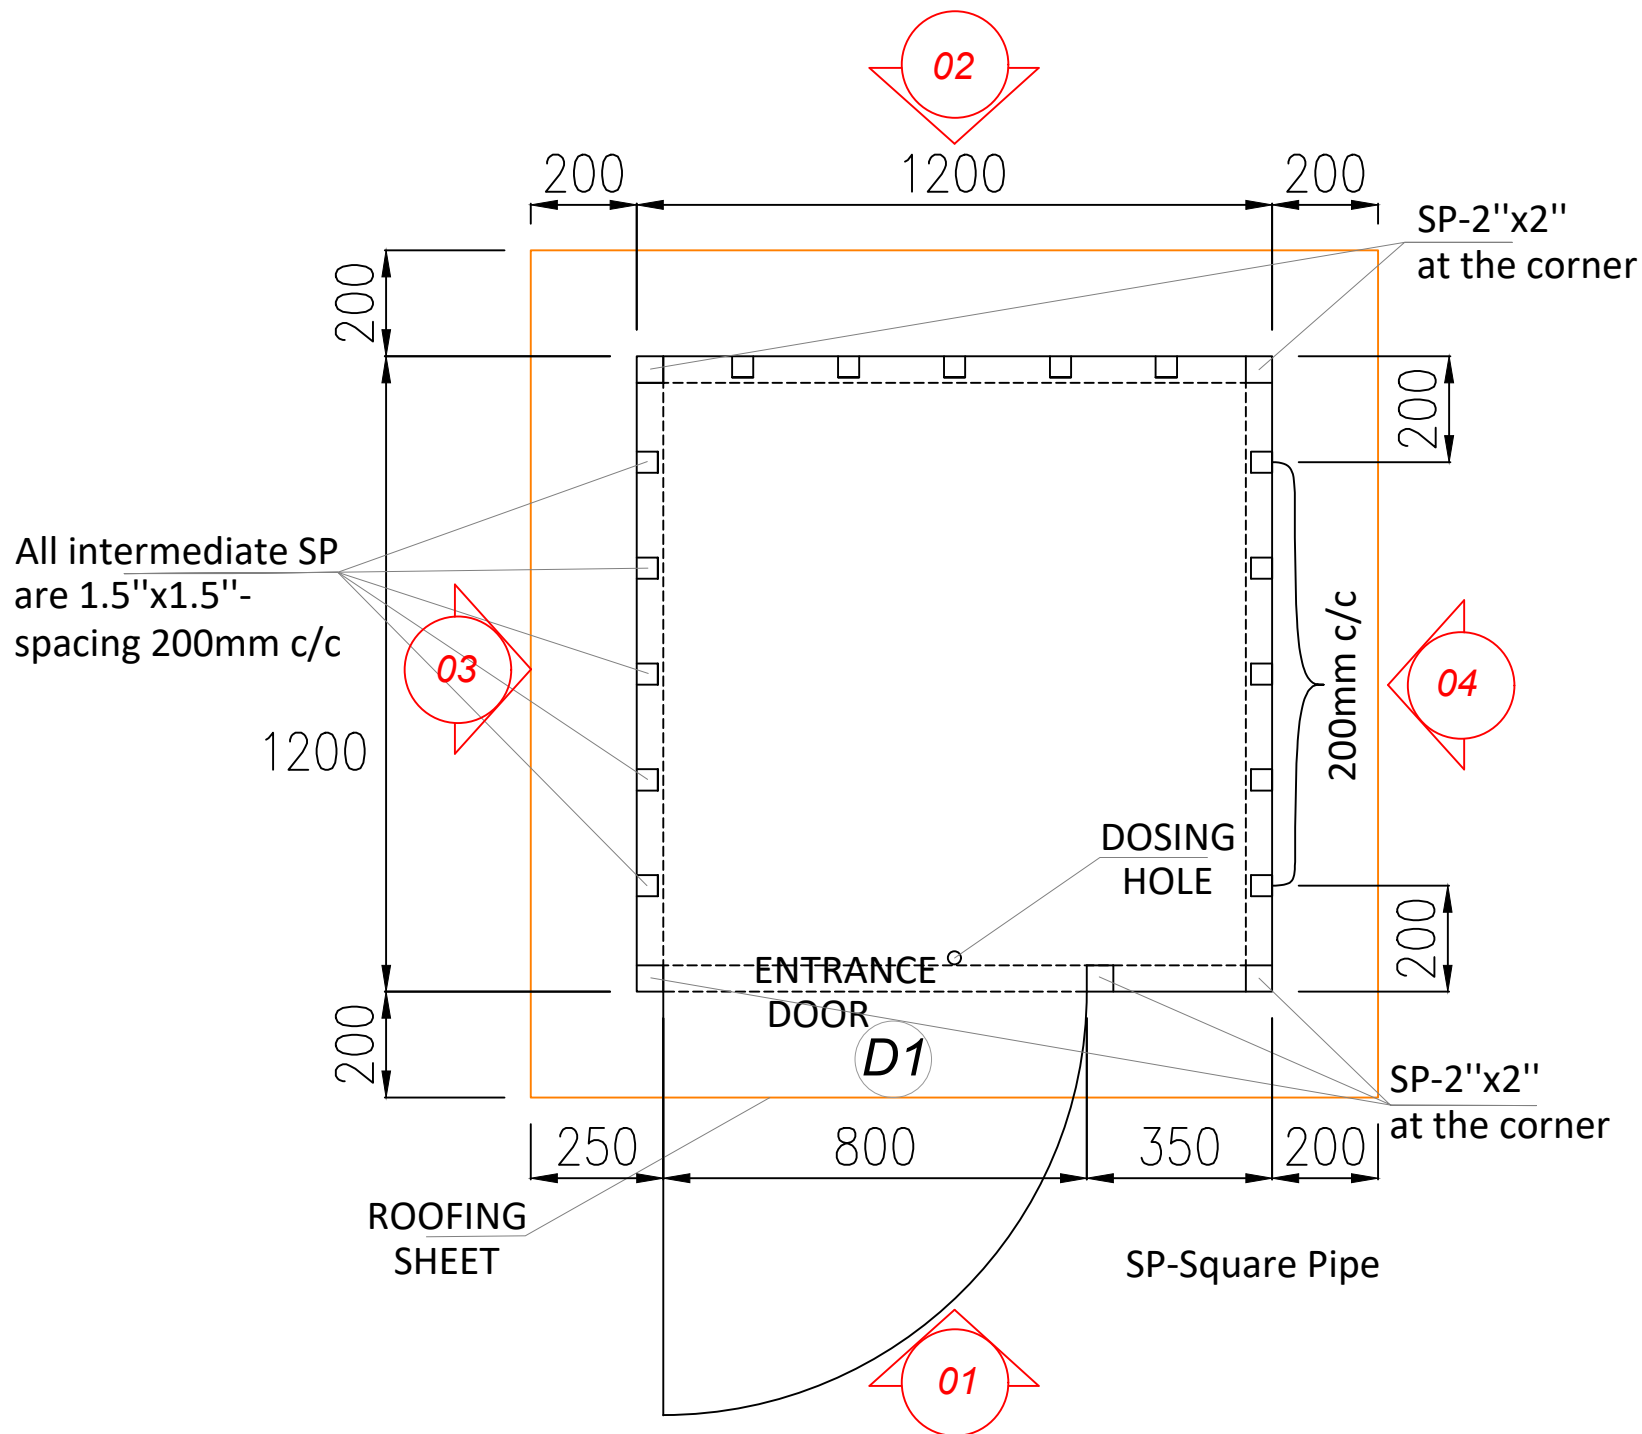


Site Name: KIDYAMA				
CLIENT: ENABEL				
Coordinate:		04.66135°	29.7268°E	
Property Description: GREENFIELD				
Project: FINALISATION OF THE CONSTRUCTION SITE FOR KIDYAMA WATER SCHEME PROJECT IN KIGOMA ISLOTS				
North Point:				
NOTE				
Customer				
				
REV.	DATE	PREP.	CHK.	APPR.
1.	27-12-24	A.T		
Drawing Title				
SHELTER FOR DOSING TANK LAYOUT PLAN				
Scale		1:120		
Task	Initial	Signature	Date	
Drawn by				
Design checked by				
Technical Approval				
Drawing No:DOSING TANK SHELTER/001				Rev: 0

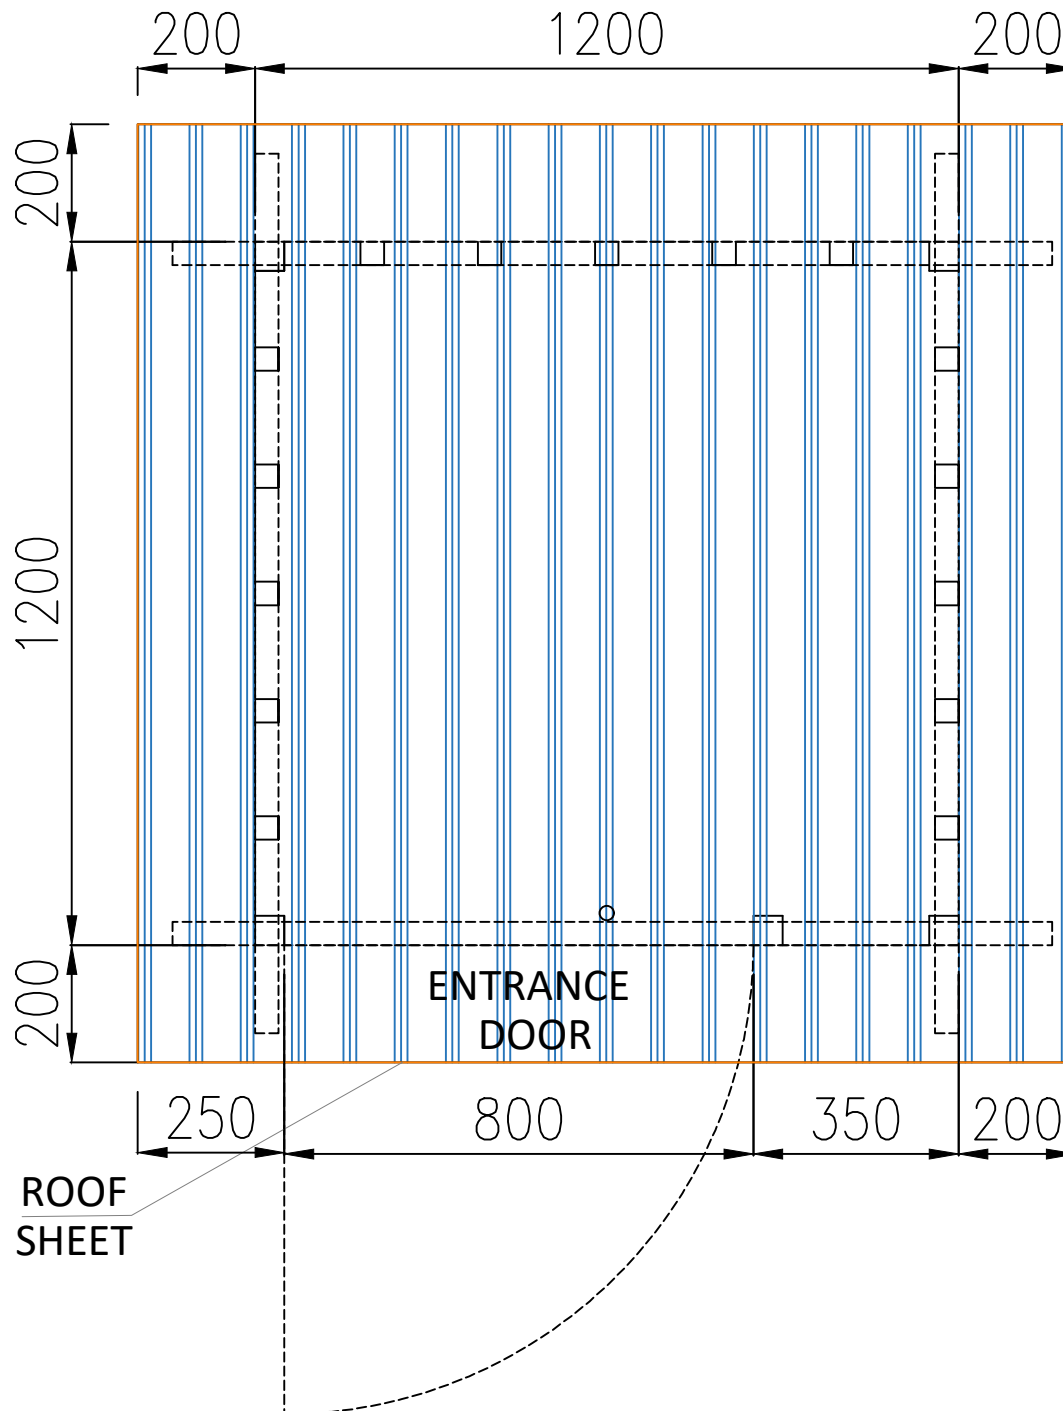


Site Name: KIDYAMA				
CLIENT: ENABEL				
Coordinate:	04.66135°	29.7268°E		
Property Description: GREENFIELD				
Project: FINALISATION OF THE CONSTRUCTION SITE FOR KIDYAMA WATER SCHEME PROJECT IN KIGOMA 3LOTS				
North Point: 				
NOTE				
Customer				
				
REV. DATE PREP. CHK. APPR:				
1.	27-12-24	A.T	.	
Drawing Title				
SHELTER FOR DOSING TANK ROOF LAYOUT TOP VIEW				
Scale 1:120				
Task	Initial	Signature	Date	
Drawn by				
Design checked by				
Technical Approval				
Drawing No: DOSING TANK SHELTER/002				Rev: 0

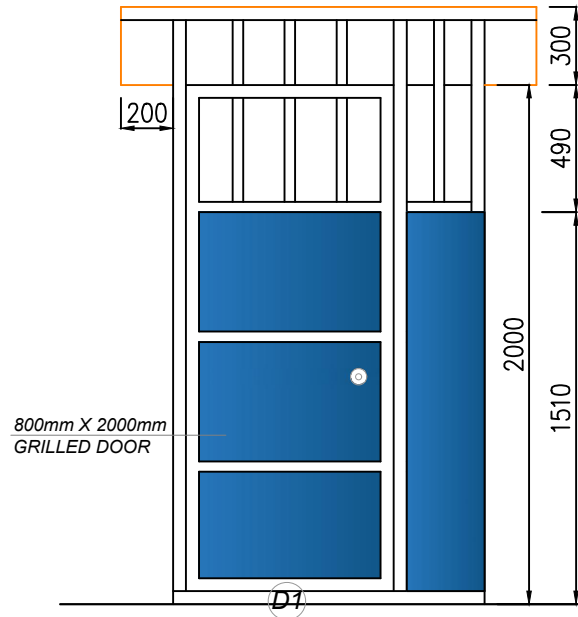


ELEVATION 01

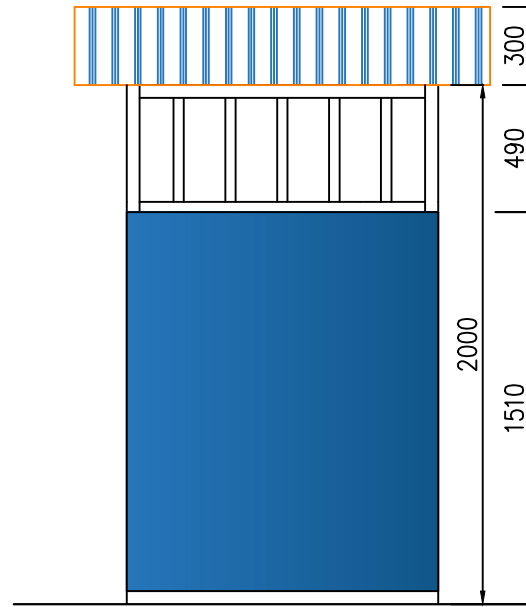

ELEVATION 02

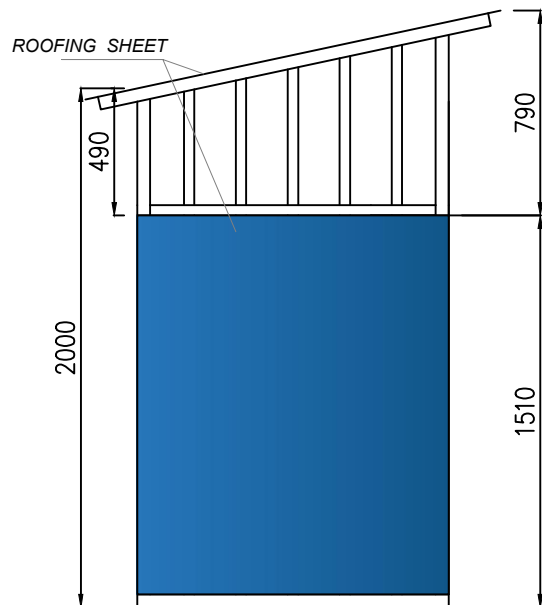

ELEVATION 03

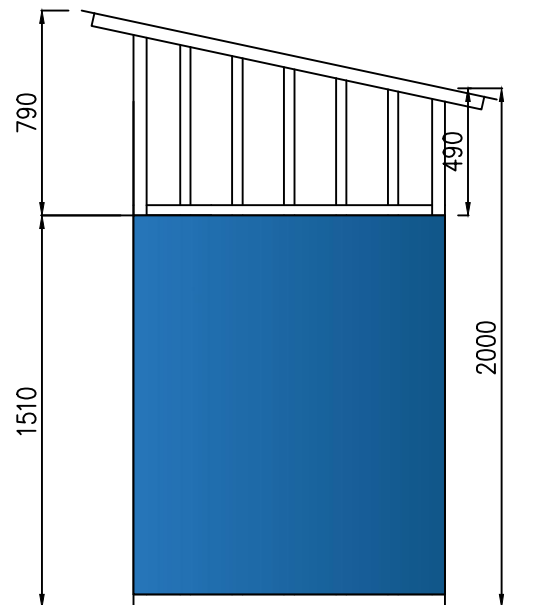

ELEVATION 04

Site Name: KIDYAMA				
CLIENT: ENABEL				
Coordinate:	04.66135°	29.7268°E		
Property Description: GREENFIELD				
Project: FINALISATION OF THE CONSTRUCTION SITE FOR KIDYAMA WATER SCHEME PROJECT IN KIGOMA 3LOTS				
North Point: 				
NOTE				
Customer				
				
REV. DATE PREP. CHK. APPR:				
1.	27-12-24	A.T	V.N	
Drawing Title				
ELEVATIONS				
Scale 1:150				
Task	Initial	Signature	Date	
Drawn by				
Design checked by				
Technical Approval				
Drawing No: DOSING TANK SHELTER/ 003				Rev: 0